Open Market
Lowest Price, Technically Acceptable

Request for Quotation

RFQ Number: USDC26-007

This is a request for: **"Retractable Wall Replacement – Conference Rooms 1131 A and B"**
BRAND NAME OR EQUAL - WHERE A MANUFACTURER FOR PRODUCT IS SPECIFIED

Provide quote to Ernest Gambrill, at ernest_gambrill@dcd.uscourts.gov by **(Friday, *September 25, 2026 -12:00 PM "NOON"*)** local time.

Using the quote sheet provided herein, email your quote no later than the date and time specified above. Late quotes will not be considered unless the judiciary determines, at its own discretion, that considering the late quote is in the judiciary's best interest and will not unduly delay the procurement.

The U.S. District Court for the District of Columbia intends to make an award based on the **lowest priced, technically acceptable** quote. All items should be quoted as a **fixed price**. Payment terms will be considered **Net 30** unless more favorable terms are offered.

Questions concerning this RFQ should be submitted by email to: ernest_gambrill@dcd.uscourts.gov no later than 12:00 pm on Tuesday, September 22, 2026.

The period of performance will be [09/2026 – 8/2027] or will begin approximately 15 days after receipt of award, depending on the the completion of asbestos abatement performed by the General Services Administration and the availability of the chambers.

The place of performance will be:
E. Barrett Prettyman Courthouse
333 Constitution Ave., NW
1st Floor
Washington, DC 20001

Sincerely,

Ernest Gambrill
Contracting Officer

Attachments:
Appendix A – ME Drawings 1131 A and B
Wage Determination

NOTE: The full project manual and contract drawings report will be made available upon request.

Quote Sheet for RFQ Number: USDC 26-007

FIRM FIXED PRICE: $_____

_____	_____
Vendor's Name	Vendor's Phone Number/fax number/e-mail address
_____	_____
Vendor's Street Address	Vendor's City, State, and Zip Code
_____	_____ _____
Signature of Person Authorized to Sign Quote	Date DUNS number
_____	_____
Printed or Typed Name of Signator	TERMS – Net 30?

STATEMENT OF WORK (SOW)

1.1 INTRODUCTION:

The U.S. District Court for the District of Columbia is seeking to make a "firm fixed price" award for the removal and replacement of the retractable wall system located in Conference Room 1131 A and B, located on the Prettyman side of the E. Barrett Prettyman Courthouse. This project will require installation of a drywall ceiling and/or lay-in acoustical ceiling tile, lighting adjustments, diffusers and a grid system adjustment.

2.1 OBJECTIVES:

The Contractor is expected to get Conference Room 1131 A and B to a "ready state" in accord with drawing details and specifications called out in the statement of work.

3 SCOPE:

3.1 – Contractor shall remove and dispose existing retractable wall system.

3.2 – At USDC Conference Room 1131-A&B, replace the existing manually folding conference room wall divider partition a new automictically operable partition with track and associated components. Provide new folding partition drywall and metal stud storage space and bulkhead. Patch and paint walls and bulkheads. Relocate two existing light fixtures at the drywall bulkhead.

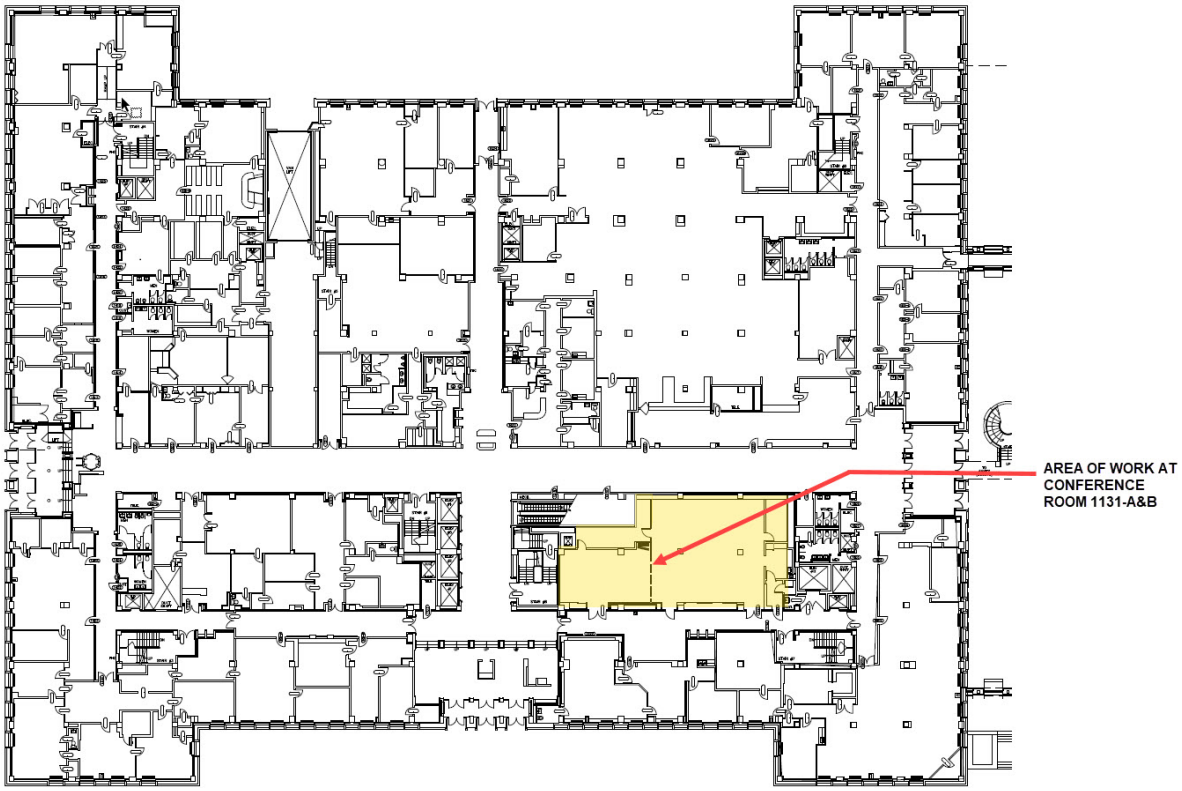

Location of Conference Room 1131 A and B in Prettyman Courthouse

4 SPECIAL REQUIREMENTS/INFORMATION

4.1a – A walk thru of the existing space can be arranged but will need to be scheduled via emailed request to: ernest_gambrill@dcd.uscourts.gov.

4.1b – A preproposal meeting which includes a review of the existing space will be held on September 18, 2026 and September 21, 2026 at 10:30 a.m. Interested contractors should meet at the main elevator lobby of the Prettyman Courthouse near the green marble kiosk.

4.2 – If the Contractor intends to use a **Subcontractor** for any of the services detailed in this project, the Contractor shall include the name of the **"sub"** and provide a description of how the **"sub"** will be managed during performance.

5 REQUIREMENTS

5.1 – Contractor shall review and adhere to project information as shown in the reference attachments below**.**

NOTE: Where brand names are indicated for deliverables, the contractor shall provide **brand name or Equal**. The contractor shall provide comparative spec sheets for any and all items for which they intend to use an equivalent to the deliverables specified in the attached drawings, no later than the proposal close date.

5.2a - Contractor shall organize and submit a schedule for work to be done according to the following parameters below **within 15 days of award:. (5.2b,c).**

5.2b - Work shall be done between the hours of 6:00 p.m. to 6:00 a.m. Monday through Friday and shall be coordinated with the Contracting Officer or Contracting Officer's Representatives.

5.2c - Saturdays, Sundays, and federal holidays shall be approved in advance, and shall be coordinated in with the Contracting Officer or Contracting Officer's Representatives.

5.3a - Contractor shall submit name, date of birth, and social security number of all workers that will be working on site for this work scope. **Submittal of information shall be no later than 15 days after being notified of an award.**

5.3b - A background check will be performed against the information provided. A purchase order will be issued upon notification that workers are suitable to work, unescorted, in the courthouse.

5.3c - Should it be determined that workers are not suitable a purchase order will not be issued. In this event, an explanation will not be provided; all decisions are final. *Not applicable to workers who have already been cleared to work in the building in the preceding six months.*

5.4 – Contractor shall take all necessary steps to protect the existing space and to limit the amount of dust and debris to surrounding areas. This typically includes the contractor's use of plastic protection surrounding workspace, along with entry and exit points. The contractor shall ensure that all debris is removed from the courthouse and will ensure that debris is not deposited within courthouse dumpsters. Contractors shall work in assigned space only. Space within Conference Room 1131 may be used as a laydown area if appropriate protection is provided. Any damage to existing space must be repaired.

5.5 – Contractor shall move and protect furniture and equipment as necessary to complete work.

6.1 DELIVERABLES

All deliverables, (equipment and supplies) named in the project specifications and those deemed necessary by the Contractor, shall be the responsibility of the Contractor to supply and protect throughout the duration of the project. The Contractor shall coordinate the delivery of all materials and supplies with the Contracting Officer's Representatives. The courthouse has a standard loading dock and a freight elevator able to accommodate all materials specified in the Statement of Work. The court assumes no responsibility for damaged product, any corrections to defective or damaged product shall be accomplished at no additional cost to the judiciary.

7.1 PERIOD OF PERFORMANCE

The overall period of performance for this contract shall be as stated above on introductory page of this request.

8.1 REVIEW PERIOD & ACCEPTANCE

At the completion of the project, the Contractor shall contact the Contracting Officer to schedule a walk-through of the completed space. The Contracting Officer, the Contractor and the Contracting Officer's Representatives will walk the space to identify any punch list items still outstanding or certify that the area is deemed to be in a "Ready State." If accepted, the Contracting Officer will issue a close out notification to the Contractor. If the project***, (or some aspect of)*** is rejected, the contractor will have 10 working days to correct the deficiency. Payment will be withheld until the project has been deemed accepted.

9.1 PAYMENT

The Contractor shall submit an invoice for full payment in accordance with Clause 7-125, Invoices, after receiving acceptance notification in writing from Contracting Officer. (Clauses attached).

TERMS AND CONDITIONS

The following judiciary terms and conditions are incorporated into this request and will be included in the resulting order.

SOLICITATION PROVISIONS

Provision 3-5, Taxpayer Identification and Other Offeror Information (APR 2011)
(a) Definitions. "Taxpayer Identification (TIN)," as used in this provision, means the number required by the Internal Revenue Service (IRS) to be used by the offeror in reporting income tax and other returns. The TIN may be either a social security number or an employer identification number.

(b) All offerors shall submit the information required in paragraphs (d) and (e) of this provision to comply with debt collection requirements of 31 U.S.C. §§ 7701(c) and 3325(d), reporting requirements of 26 U.S.C. §§ 6041, 6041A, and implementing regulations issued by the IRS. If the resulting contract is subject to the payment reporting requirements, the failure or refusal by the offeror to furnish the information may result in a 31 percent reduction of payments otherwise due under the contract.

(c) The TIN may be used by the government to collect and report on any delinquent amounts arising out of the offeror's relationship with the government (31 U.S.C. § 7701(c)(3)). If the resulting contract is subject to payment recording requirements, the TIN provided hereunder may be matched with IRS records to verify the accuracy of the offeror's TIN.

(d) Taxpayer Identification Number (TIN): _____

[ ] TIN has been applied for.
[ ] TIN is not required, because:
[ ] Offeror is a nonresident alien, foreign corporation or foreign partnership that does not have income effectively connected with the conduct of a trade or business in the United States and does not have an office or place of business or a fiscal paying agent in the United States;
[ ] Offeror is an agency or instrumentality of a foreign government;
[ ] Offeror is an agency or instrumentality of the federal government.

(e) Type of Organization:

[ ] sole proprietorship;
[ ] partnership;
[ ] corporate entity (not tax-exempt);
[ ] corporate entity (tax-exempt);
[ ] government entity (federal, state or local);
[ ] foreign government;

[ ] international organization per 26 CFR 1.6049-4;
[ ] other

(f) Contractor representations. The offeror represents as part of its offer that it is [___], is not [___] 51% owned and the management and daily operations are controlled by one or more members of the selected socio-economic group(s) below:

[ ] Women Owned Business
[ ] Minority Owned Business (if selected then one sub-type is required)
[ ] Black American Owned
[ ] Hispanic American Owned
[ ] Native American Owned (American Indians, Eskimos, Aleuts, or Native Hawaiians)
[ ] Asian-Pacific American Owned (persons with origins from Burma, Thailand, Malaysia, Indonesia, Singapore, Brunei, Japan, China, Taiwan, Laos, Cambodia (Kampuchea), Vietnam, Korea, The Philippines, U.S. Trust Territory of the Pacific Islands (Republic of Palau), Republic of the Marshall Islands, Federated States of Micronesia, the Commonwealth of the Northern Mariana Islands, Guam, Samoa, Macao, Hong Kong, Fiji, Tonga, Kiribati, Tuvalu, or Nauru)
[ ] Subcontinent Asian (Asian-Indian) American Owned (persons with origins from India, Pakistan, Bangladesh, Sri Lanka, Bhutan, the Maldives Islands, or Nepal)
[ ] Individual/concern, other than one of the preceding.

(end)

Provision B-1, Solicitation Provisions Incorporated by Reference (SEP 2010)
This solicitation incorporates one or more solicitation provisions by reference, with the same force and effect as if they were given in full text. Upon request, the contracting officer will make their full text available. The offeror is cautioned that the listed provisions may include blocks that must be completed by the offeror and submitted with its quotation or offer. In lieu of submitting the full text of those provisions, the offeror may identify the provision by paragraph identifier and provide the appropriate information with its quotation or offer. Also, the full text of a solicitation provision may be accessed electronically at this address: http://www.uscourts.gov/procurement.aspx.

(end)

The following provisions marked with an 'X' are incorporated by reference:

	2-15	Warranty Information (JAN 2003)
X	2-70	Site Visit (JAN 2003)
	2-85A	Evaluation Inclusive of Options (JAN 2003)
	2-85B	Evaluation Inclusive of Options (JAN 2003)
X	2-85C	Evaluation of Options Exercised at Time of Contract Award (JAN 2003)
	3-185	Evaluation of Compensation for Professional Employees (JAN 2003)

	4-155	Alternate Awards (JUN 2014)
	4-165	Price Proposal Instruction – Multi-Year Contract (JUN 2014)

CONTRACT CLAUSES

Applicable to both the solicitation and contract

Clause 7-10, Contractor Representative (JAN 2003)

(a) The contractor's representative to be contacted for all contract administration matters is as follows (contractor complete the information):

Name:
Address:
Telephone:
E-mail:
Fax:

(b) The contractor's representative shall act as the central point of contact with the judiciary, shall be responsible for all contract administration issues relative to this contract, and shall have full authority to act for and legally bind the contractor on all such issues.

(end)

Clause 2-20C, Warranty of Services

1. **Warranty of Services**

2. (a) Definition. "Acceptance," as used in this clause, means the act of an authorized representative of the judiciary by which the judiciary assumes for itself, or as an agent of another, approves specific services, as partial or complete performance of the contract.

3. (b) Notwithstanding inspection and acceptance by the judiciary or any provision concerning the conclusiveness thereof, the contractor warrants that all services performed under this contract will, at the time of acceptance, be free from defects in workmanship and conform to the requirements of this contract. The contracting officer will give written notice of any defect or nonconformance to the contractor *[contracting officer will insert the specific period of time in which notice will be given to the contractor; e.g., "within 30 days from the date of acceptance by the judiciary"; within 1000 hours of use by the judiciary;" or other specified event whose occurrence will terminate the period of notice, or combination of any applicable events or period of time]*. This notice will state either

    1. (1) that the contractor shall correct or re-perform any defective or nonconforming services; or

    2. (2) that the judiciary does not require correction or re-performance.

4. (c) If the contractor is required to correct or re-perform, it shall be at no cost to the judiciary, and any services corrected or re-performed by the contractor shall be subject to

this clause to the same extent as work initially performed. If the contractor fails or refuses to correct or re-perform, the contracting officer may, by contract or otherwise, correct or replace with similar services and charge to the contractor the cost occasioned to the judiciary thereby, or make an equitable adjustment in the contract price.

5. (d) If the judiciary does not require correction or re-performance, the contracting officer will make an equitable adjustment in the contract price.

(end)

Clause B-5, Clauses Incorporated by Reference (SEP 2010)
This contract incorporates one or more clauses by reference, with the same force and effect as if they were given in full text. Upon request, the contracting officer will make their full text available. Also, the full text of a clause may be accessed electronically at this address: http://www.uscourts.gov/procurement.aspx.

(end)

The following clauses marked with an 'X' are incorporated by reference:

X	2-5B	Inspection of Services (APR 2013)
X	2-20A	Incorporation of Warranty (JAN 2003)
	2-40B	Delivery of Excess Quantities (JAN 2003)
	2-50	Continuity of Services (JAN 2003)
	2-55	Privacy or Security of Safeguards (JAN 2003)
X	2-80	Judiciary Property (JAN 2003)
	2-90C	Option to Extend Services (APR 2013)
	2-90D	Option to Extend the Term of the Contract (APR 2013)
	2-110	Option to Purchase Equipment (JAN 2003)
	2-125	Security for Advance Payment (APR 2013)
	2-130	Energy Efficiency in Energy-Consuming Products (APR 2013)
	2-135	Acquisition of EPEAT®-Registered Personal Computer Products (MAR 2019)
	2-140	Judiciary IT Security Standards (APR 2013)
	3-1	Contractor Use of Mandatory Sources of Products or Services (JUN 2012)
X	3-3	Provisions, Clauses, Terms and Conditions - Small Purchases (JUN 2014)
	4-150	Cancellation Under Multi-Year Contracts (JUN 2014)
X	5-1	Payments under Personal and Professional Services Contracts (APR 2013)
	5-30	Authorization and Consent (JAN 2003)
	5-30	Alternate I (JAN 2003)
	6-10	Deposit of Assets Requirements (APR 2013)
	6-15	Deposit of Assets Instead of Surety Bonds (JAN 2003)
	6-65	Rights in Data – Special Works (JAN 2010)

	6-75	Rights to Data in an Offer (APR 2013)
	6-80	Rights in Data – Existing Works (JAN 2010)
	6-90	Notice and Assistance Regarding Patent and Copyright Infringement (APR 2010)
	6-110	Deferred Ordering of Technical Data or Computer Software (JUN 2014)
X	7-1	Contract Administration (JAN 2003)
X	7-5	Contracting Officer's Representative (APR 2013)
X	7-15	Observance of Regulations/Standards of Conduct (JAN 2003)
X	7-25	Indemnification (AUG 2004)
	7-45	Travel (APR 2013)
	7-55	Contractor Use of Judiciary Networks (JUN 2014)
	7-70	Judiciary Property Furnished "As Is" (APR 2013)
	7-95	Contractor Inspection Requirements (JAN 2003)
	7-115	Availability of Funds (JAN 2003)
	7-160	Limitation on Withholding of Payments (APR 2013)
	7-170	Notice of Intent to Disallow Costs (JAN 2003)
	7-180	Prohibition of Assignment of Claims (JUN 2012)
X	7-215	Notification of Ownership Changes (JAN 2003)

ATTACHMENTS

1. **Appendix A – ME Drawings 1131**
2. **Wage Determination**

U.S. COURTHOUSE FOR THE D.C. CIRCUIT
RETRACTABLE WALL REPLACEMENT AT USDC RM1131A & B

333 CONSTITUTION AVE., NW
WASHINGTON D.C. 20001

95% DESIGN SUBMISSION
06.12.2026

INDEX OF DRAWINGS

NO.	SHEET	SHEET TITLE
1.	G-000	COVER SHEET AND INDEX OF DRAWINGS
2.	A-000	ARCHITECTURAL COVER SHEET
3.	A-100	DEMOLITION FLOOR AND CEILING PLAN
4.	A-200	NEW FLOOR AND CEILING PLAN
5.	A-300	MODERNFOLD PARTITION DETAILS
6.	A-301	MODERNFOLD PARTITION DETAILS
7.	E-000	ELECTRICAL COVER SHEET
8.	E-100	DEMOLITION PLAN - LIGHTING AND POWER
9.	E-200	NEW WORK PLAN - LIGHTING AND POWER

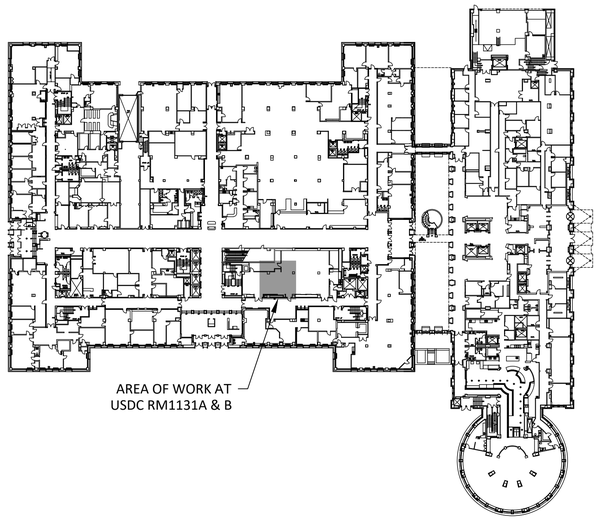

ASTUTE ENGINEERING
Creative Designs | Intelligent Solutions
ASTUTE ENGINEERING, PLLC.
1945 OLD GALLOWS ROAD, STE 201, VIENNA, VA 22182
PH: (202) 400-2004 I WWW.ASTUTENG.COM

PROJECT

RETRACTABLE WALL REPLACEMENT AT USDC RM1131A & B

UNITED STATES COURTHOUSE
333 CONSTITUTION AVE. NW
WASHINGTON, DC 20001

KEYPLAN

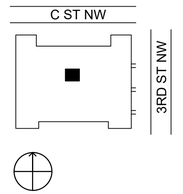

95% DESIGN SUBMISSION
NOT FOR CONSTRUCTION

CERTIFICATIONS

ISSUE CHART

MARK	ISSUE	DATE
95%	DESIGN SUBMISISON	06.12.26

DRAWN:	SV
CHECKED:	SG
APPROVED:	UB

TITLE

COVER SHEET AND INDEX OF DRAWINGS

SHEET NUMBER

G-000

ARCHITECTURAL ABBREVIATIONS

ACOUS	ACOUSTIC / ACOUSTICAL
ACT	ACOUSTICAL CEILING TILE
ADA	AMERICANS W/ DISABILITIES ACT
AFF	ABOVE FINISHED FLOOR
ALUM	ALUMINUM
AP	ACCESS PANEL
BLDG	BUILDING
BLK	BLOCKING
CF	CUBIC FEET
CJ	CONTROL JOINT
℄	CENTER LINE
CH	CEILING HEIGHT
CLG	CEILING
CLR	CLEAR
CMU	CONCRETE MASONRY UNIT
CO	CLEANOUT
COL	COLUMN
CONC	CONCRETE
CONT	CONTINUOUS
CONTR	CONTRACTOR
COR	CONTRACTING OFFICER REPRESENTATIVE
COTR	CONTRACTING OFFICER TECHNICAL REPRESENTATIVE
CT	CERAMIC TILE
CTR	CENTER
DIA	DIAMETER
DS	DOWNSPOUT
EA	EACH
E.J.	EXPANSION JOINT
ELEC.	ELECTRIC / ELECTRICAL
ELEV.	ELEVATION / ELEVATOR
EMERG	EMERGENCY
EPS	EXTRUDED POLYSTYRENE BOARD (INSULATION)
EQ	EQUAL
EQUIP	EQUIPMENT
ETR	EXISTING TO REMAIN
EXT	EXTERIOR
FD	FLOOR DRAIN
FE	FIRE EXTINGUISHER
F.E.C.	FIRE EXTINGUISHER CABINET
FDN	FOUNDATION
FIN	FINISH
FLR	FLOOR
FIXT	FIXTURE
G	GAS
GA	GAUGE
GALV	GALVANIZED
GFGI	GOVERNMENT FURNISHED GOVERNMENT INSTALLED EQUIPMENT
GYP	GYPSUM
GWB	GYPSUM WALL BOARD
H	HIGH
HAZ	HAZARDOUS
HC	HANDICAP ACCESSIBLE
HDWR	HARDWARE
HM	HOLLOW METAL
HORIZ	HORIZONTAL
HP	HIGH POINT
IBC	INTERNATIONAL BUILDING CODE
IECC	INTERNATIONAL ENERGY CONSERVATION CODE
INT	INTERIOR
INSUL	INSULATION
JC	JANITOR CLOSET
JT	JOINT
LAM	LAMINATE
LAV(S)	LAVATORY (LAVATORIES)
LBP	LEAD BASED PAINT
LF	LINEAR FEET
LGT	LENGTH
LP	LOW POINT
LTG	LIGHTING
LVR	LOUVER
MAINT	MAINTENANCE
MAS	MASONRY
MAX	MAXIMUM
MECH	MECHANICAL
MFR	MANUFACTURER
MIN	MINIMUM
MIRR	MIRROR
MLDG	MOLDING
M.O.	MASONRY OPENING
MR	MOISTURE RESISTANT
MT	MOUNT
MTD	MOUNTED
MTL	METAL
N	NORTH
N/A	NOT APPLICABLE
(N)	NEW
NFPA	NATIONAL FIRE PROTECTION ASSOCIATION
NIC	NOT IN CONTRACT
NRC	NOISE REDUCTION COEFFICIENT
NTS	NOT TO SCALE
OC	ON CENTER
OD	OUTSIDE DIAMETER
OFD	OVERFLOW DRAIN
OH	OVERHEAD
OPG	OPENING
PLF	POUNDS PER LINEAR FOOT
PR	PAIR
PSF	POUNDS PER SQUARE FOOT
PT	PAINT / PRESSURE TREATED
PTD	PAINTED
PVC	POLYVINYL CHLORIDE
R(AD)	RISERS / RADIUS
RB	RUBBER BASE
RD	ROOF DRAIN
RECEPT	RECEPTACLE
REF	REFERENCE / REFRIGERATOR
REINF	REINFORCED / REINFORCEMENT
REL	RELOCATED
REQD	REQUIRED
REQS	REQUIREMENTS
RM	ROOM
R.O.	ROUGH OPENING
RTU	ROOFTOP UNIT
S	SOUTH
SC	SEALED CONCRETE
SCHED	SCHEDULE
SD	STORM DRAIN
SECT	SECTION
SF	SQUARE FOOT (FEET)
SGL	SINGLE
SIM	SIMILAR
SK	SINK
SL	SLOPE
SPECS	SPECIFICATIONS
SQ	SQUARE
STL	STEEL
STO	STORAGE
STRUCT	STRUCTURAL
SYS	SYSTEM
SMACNA	SHEET METAL & AIR CONDITIONING CONTRACTORS NATIONAL ASSOCIATION
SS	STAINLESS STEEL
STC	SOUND TRANSMISSION CLASS
SYM	SYMBOL
T&G	TONGUE & GROOVE
TD	TRAVEL DISTANCE
TEL	TELEPHONE
TO	TOP OF
TOC	TOP OF CONCRETE / CURB
TOM	TOP OF MASONRY
TOS	TOP OF SLAB / STEEL
TRTD	TREATED
TYP.	TYPICAL
UON	UNLESS OTHERWISE NOTED
UTIL	UTILITIES
VB	VAPOR BARRIER
VCT	VINYL COMPOSITION TILE
VENT	VENTILATE
VIF	VERIFY IN FIELD
VERT	VERTICAL
VOL	VOLUME
VTR	VENT THROUGH ROOF
W/	WITH
WD	WOOD
WP	WATERPROOF
WR	WATER RESISTANT
WT	WEIGHT
W/O	WITHOUT

SYMBOLS LEGEND

SECTION INDICATOR

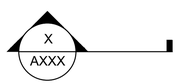

ELEVATION INDICATOR

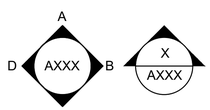

DETAIL INDICATOR

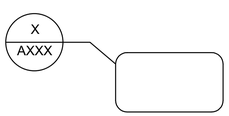

DRAWING TITLE REFERENCE

KEYED NOTES & OTHER SYMBOLS

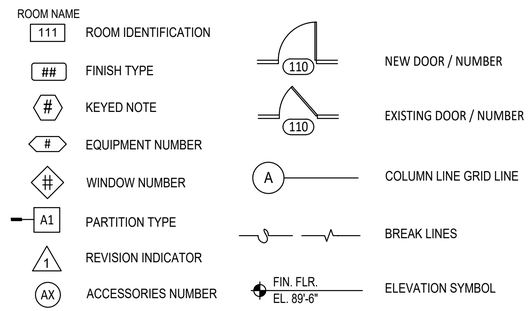

MATERIAL SYMBOLS

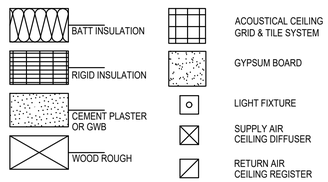

SCOPE OF WORK

1. PROJECT INCLUDES REMOVAL OF THE EXISTING MANUAL MOVABLE PARTITION AT USDC ROOMS 1131A & 1131B AND INSTALLATION OF A NEW AUTOMATIC MOVABLE PARTITION BY MODERNFOLD. WORK ALSO INCLUDES SELECTIVE DEMOLITION REQUIRED FOR THE NEW SYSTEM AND REMOVAL AND RELOCATION OF TWO EXISTING DOWNLIGHTS. ALL WORK SHALL BE COORDINATED TO MINIMIZE DISRUPTION TO BUILDING OPERATIONS.
2. REFER TO ELECTRICAL DRAWINGS FOR LIGHTING FIXTURE REPLACEMENT.

GENERAL NOTES

1. VERIFY ALL EXISTING CONDITIONS PRIOR TO WORK AND NOTIFY CONTRACTING OFFICER IMMEDIATELY OF ANY RELEVANT DISCREPANCIES.
2. FURNISH ALL LABOR, MATERIAL AND EQUIPMENT NECESSARY TO COMPLETE THE WORK SHOWN BY THESE DOCUMENTS.
3. COORDINATE THE PROTECTION OF ALL NEW EQUIPMENT, CONSTRUCTION AND FINISHES THROUGHOUT CONSTRUCTION.
4. PERFORM ALL WORK IN ACCORDANCE WITH THE LATEST EDITION OF:

2021 US COURTS DESIGN GUIDES
INTERNATIONAL BUILDING CODE WITH LOCAL AMENDMENTS
INTERNATIONAL ENERGY CONSERVATION CODE
INTERNATIONAL EXISTING BUILDING CODE
INTERNATIONAL FIRE CODE
INTERNATIONAL MECHANICAL CODE
INTERNATIONAL PLUMBING CODE
ARCHITECTURAL BARRIERS ACT ACCESSIBILITY STANDARD (ABAAS AND F202.4)
ENVIRONMENTAL PROTECTION AGENCY REGULATIONS
GSA'S 2025 CORE BUILDING STANDARDS (CBS)
GSA'S NCR SAFETY AND HEALTH SPECIFICATIONS
NFPA 70 - NATIONAL ELECTRIC CODE
NFPA 72 - NATIONAL FIRE ALARM CODE
NFPA 101 - LIFE SAFETY CODE WITH LOCAL AMENDMENTS
NFPA 241 - STANDARD FOR SAFEGUARDING CONSTRUCTION, ALTERATION, AND DEMOLITION OPERATIONS
OCCUPATIONAL SAFETY AND HEALTH ADMINISTRATION REGULATIONS FOR CONSTRUCTION; 29 CFR, PARTS 1926 AND 1910

ASTUTE ENGINEERING
Creative Designs | Intelligent Solutions
ASTUTE ENGINEERING, PLLC.
1945 OLD GALLOWS ROAD, STE 201, VIENNA, VA 22182
PH: (202) 400-2004 I WWW.ASTUTENG.COM

PROJECT

RETRACTABLE WALL REPLACEMENT AT USDC RM1131A & B

UNITED STATES COURTHOUSE
333 CONSTITUTION AVE. NW
WASHINGTON, DC 20001

KEYPLAN

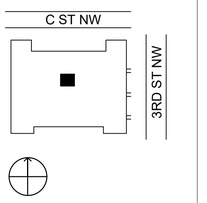

95% DESIGN SUBMISSION
NOT FOR CONSTRUCTION

CERTIFICATIONS

ISSUE CHART

MARK	ISSUE	DATE
95%	DESIGN SUBMISISON	06.12.26

DRAWN:	SV
CHECKED:	SG
APPROVED:	UB

TITLE

ARCHITECTURAL COVER SHEET

SHEET NUMBER

A-000

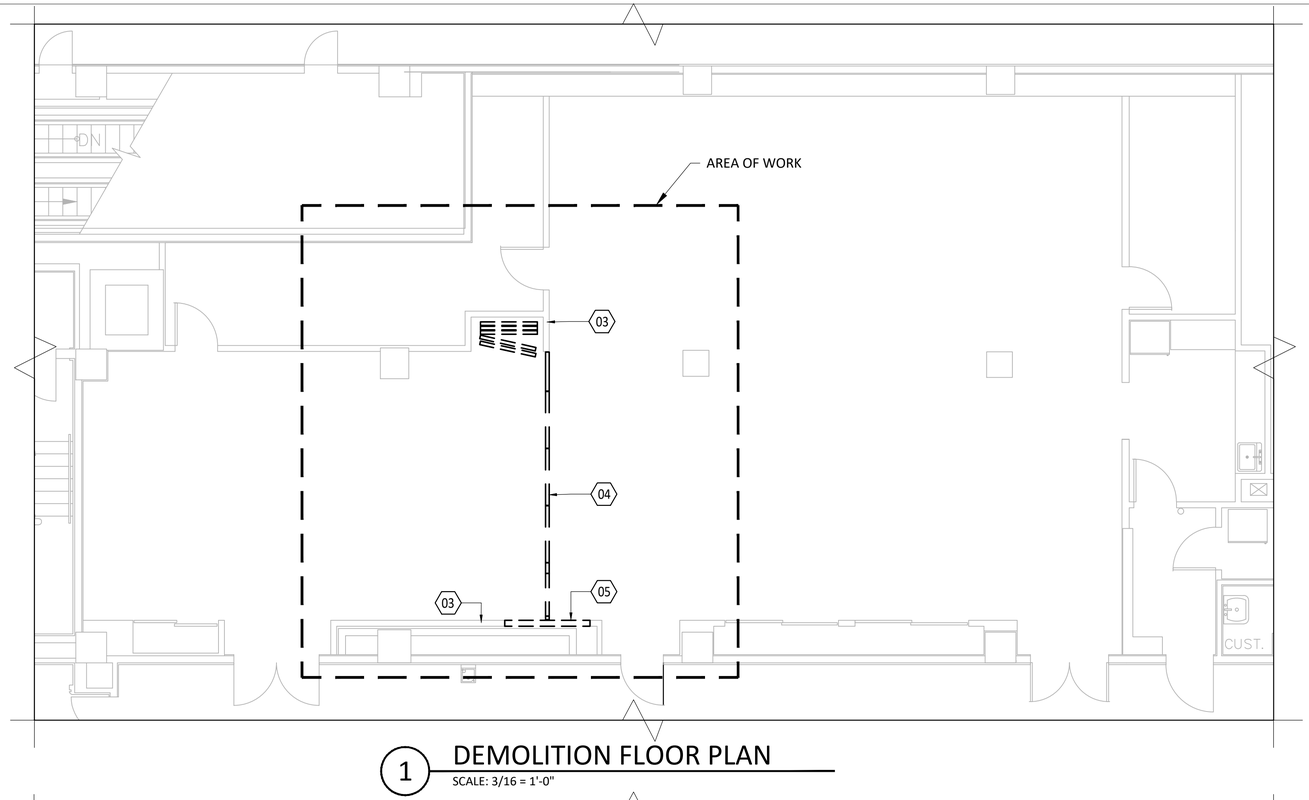

1 DEMOLITION FLOOR PLAN

SCALE: 3/16 = 1'-0"

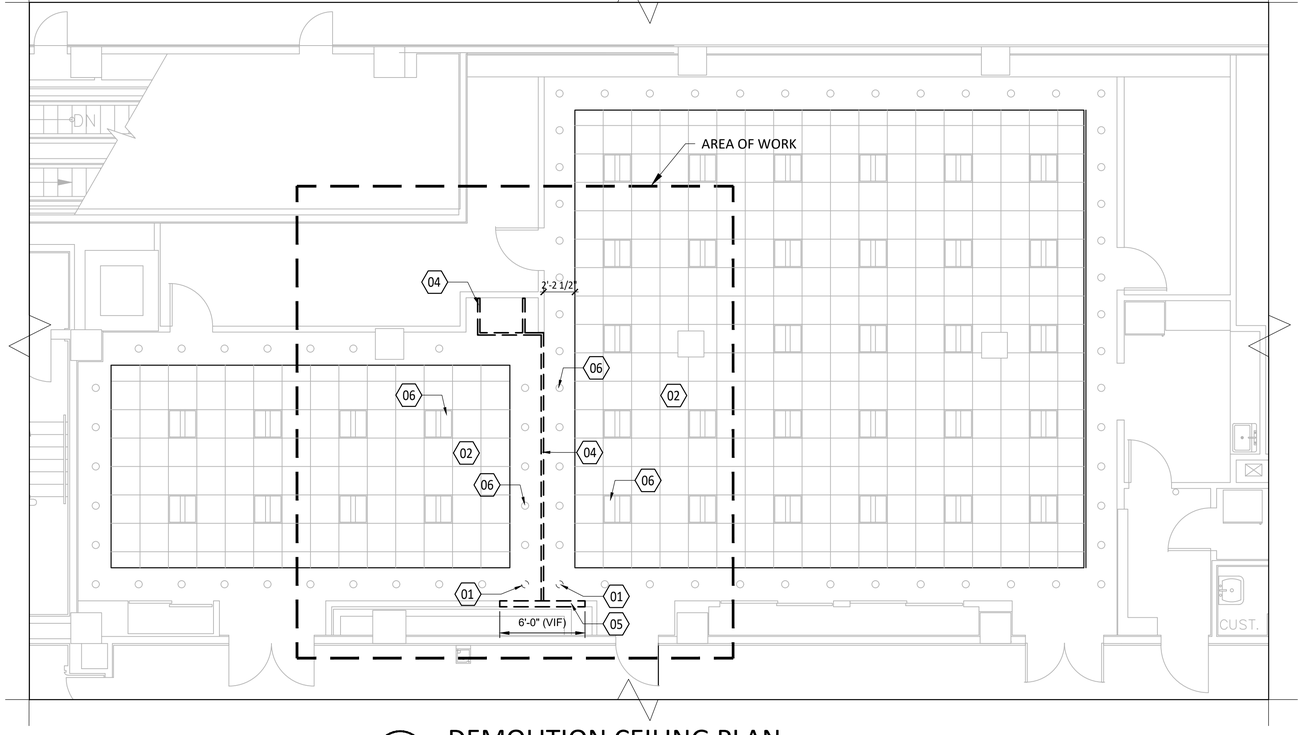

2 DEMOLITION CEILING PLAN

SCALE: 3/16 = 1'-0"

GENERAL NOTES:

A. UNLESS OTHERWISE NOTED, CEILINGS ARE EXISTING TO REMAIN.

B. PROTECT ALL EXISTING ADJACENT BUILDING ELEMENTS TO REMAIN DURING CONSTRUCTION INCLUDING CEILINGS, WALLS, FLOORS, AND FURNITURE.

KEYNOTES:

01 REMOVE EXISTING RECESSED LIGHT FIXTURES AND STORE FOR REUSE; REFER TO ELECTRICAL DRAWINGS. PATCH OPENINGS WITH GWB, FINISH, AND PAINT TO MATCH ADJACENT CEILING FOR A UNIFORM APPEARANCE.

02 EXISTING CEILING GRID TO REMAIN AND BE PROTECTED IN PLACE.

03 EXISTING PARTITIONS TO REMAIN AND BE PROTECTED IN PLACE.

04 REMOVE EXISTING MANUAL PARTITION, TRACK, AND ALL ASSOCIATED COMPONENTS. STRUCTURAL FRAMING ABOVE TRACK TO REMAIN UNLESS MODIFICATIONS ARE REQUIRED TO SUPPORT NEW AUTOMATIC PARTITION. CONTRACTOR TO VERIFY FIELD CONDITIONS AND COORDINATE WITH PARTITION MANUFACTURER FOR ALL CONNECTION REQUIREMENTS.

05 SELECTIVE DEMOLITION OF EXISTING PARTITION

06 EXISTING LIGHTING TO REMAIN

ASTUTE ENGINEERING
Creative Designs | Intelligent Solutions
ASTUTE ENGINEERING, PLLC.
1945 OLD GALLOWS ROAD, STE 201, VIENNA, VA 22182
PH: (202) 400-2004 I WWW.ASTUTENG.COM

PROJECT

RETRACTABLE WALL REPLACEMENT AT USDC RM1131A & B

UNITED STATES COURTHOUSE
333 CONSTITUTION AVE. NW
WASHINGTON, DC 20001

KEYPLAN

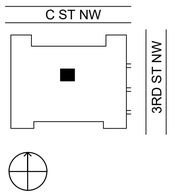

95% DESIGN SUBMISSION
NOT FOR CONSTRUCTION

CERTIFICATIONS

ISSUE CHART

MARK	ISSUE	DATE
95%	DESIGN SUBMISISON	06.12.26

DRAWN:	SV
CHECKED:	SG
APPROVED:	UB

TITLE

DEMOLITION FLOOR AND CEILING PLAN

SHEET NUMBER

A-100

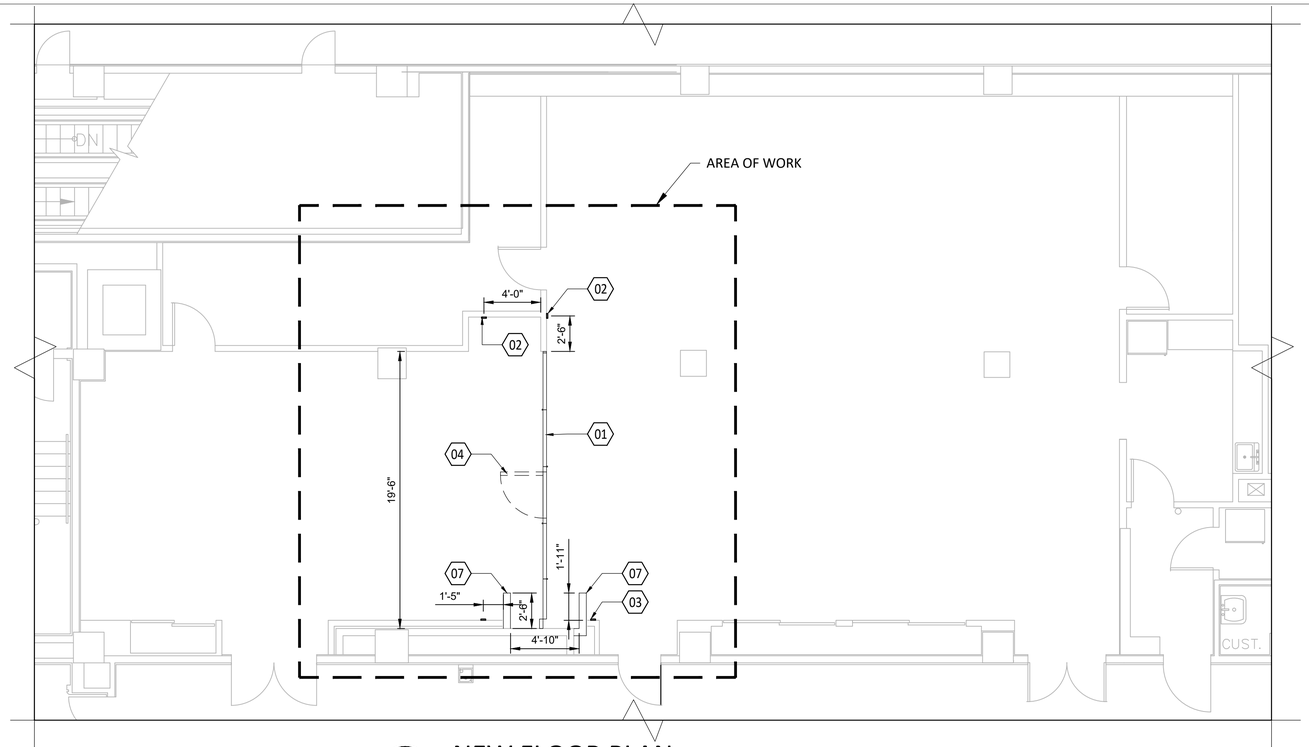

1 NEW FLOOR PLAN

SCALE: 3/16 = 1'-0"

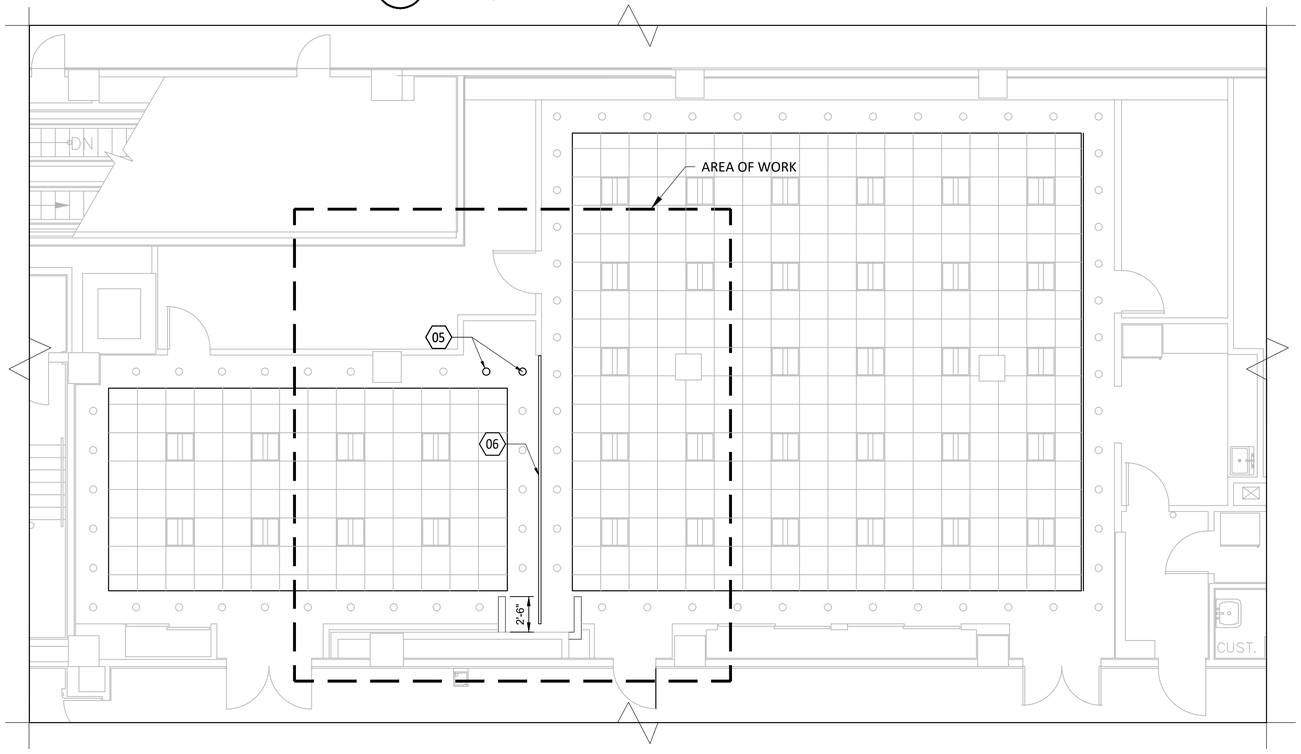

GENERAL NOTES:

A. UNLESS OTHERWISE NOTED, CEILINGS ARE EXISTING TO REMAIN.

B. PROTECT ALL EXISTING ADJACENT BUILDING ELEMENTS TO REMAIN DURING CONSTRUCTION INCLUDING CEILINGS, WALLS, FLOORS, AND WOOD CABINETS.

KEYNOTES:

01 PROVIDE NEW AUTOMATIC OPERABLE PARTITION, INCLUDING TRACK AND ALL ASSOCIATED COMPONENTS. VERIFY FIELD CONDITIONS AND COORDINATE WITH PARTITION MANUFACTURER FOR CONNECTION REQUIREMENTS. SEE A-300 AND A-301 FOR ADDITIONAL INFORMATION. REFER TO ELECTRICAL DRAWINGS FOR REQUIREMENTS.

02 PROVIDE PUSH BUTTON CONTROL AT LEAD END OF OPERABLE PARTITION.

03 PROVIDE KEY SWITCH CONTROL AT STACKED END LOCATION OF OPERABLE PARTITION.

04 PROVIDE 3'-0" X 7'-0" PASS-THROUGH DOOR WITH ROLLER LATCH AND CONCEALED DOOR CLOSER, BY MANUFACTURER.

05 RELOCATED RECESSED LIGHT FIXTURE, REFER TO ELECTRICAL DRAWINGS FOR REQUIREMENTS.

06 CEILING MOUNTED TRACK FOR OPERABLE PARTITION.

07 INSTALL NEW GWB PARTITION, REFER TO DETAIL 3/A-200.

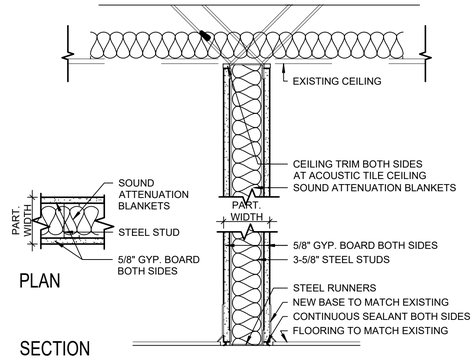

3 PARTITION TYPE 'A' - GWB

SCALE: 1 1/2" = 1'-0"

ASTUTE ENGINEERING
Creative Designs | Intelligent Solutions
ASTUTE ENGINEERING, PLLC.
1945 OLD GALLOWS ROAD, STE 201, VIENNA, VA 22182
PH: (202) 400-2004 I WWW.ASTUTENG.COM

PROJECT

RETRACTABLE WALL REPLACEMENT AT USDC RM1131A & B

UNITED STATES COURTHOUSE
333 CONSTITUTION AVE. NW
WASHINGTON, DC 20001

KEYPLAN

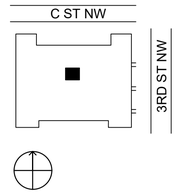

95% DESIGN SUBMISSION
NOT FOR CONSTRUCTION

CERTIFICATIONS

ISSUE CHART

MARK	ISSUE	DATE
95%	DESIGN SUBMISISON	06.12.26

DRAWN:	SV
CHECKED:	SG
APPROVED:	UB

TITLE

NEW FLOOR AND CEILING PLAN

SHEET NUMBER

A-200

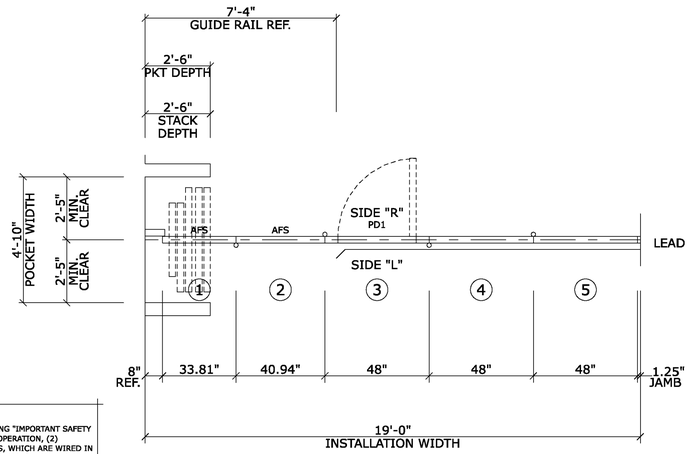

SAFETY NOTE:

SEE THE ELECTRIC SWITCH DRAWING "IMPORTANT SAFETY INSTRUCTIONS" TO ENSURE SAFE OPERATION, (2) CONTROLLED OPERATING STATIONS, WHICH ARE WIRED IN SERIES AND REQUIRING (2) PERSON OPERATION, ARE PROVIDED. THESE SWITCHES SHOULD BE LOCATED WITH A CLEAR UNOBSTRUCTED VIEW OF BOTH SIDES OF THE OPERABLE PARTITION DURING IT'S OPERATION.

ARCHITECT / GENERAL CONTRACTOR NOTES

1. MINIMUM DIMENSIONS PROVIDE FOR CLEARANCE FROM ALL ADJACENT CONSTRUCTION/FIXTURES FOR ADJUSTMENT, OPERATION, AND SAFETY.
2. GENERAL CONTRACTOR SHALL BE RESPONSIBLE FOR ALL STRUCTURAL SUPPORT, ADJOINING CONSTRUCTION AND TRIM.
3. WALL CONSTRUCTION AT JAMBS MUST BE ADEQUATE FOR SECURING JAMBS.
4. AFS INDICATES ADJUSTABLE FIXED SEALS.
   † INDICATES OPERABLE PANEL/ACCESS HOLE
   ‡ INDICATES BOTTOM SEAL OPERATOR HANDLE.
5. HINGE POINTS ARE SHOWN FOR DIAGRAMMATIC PURPOSES ONLY.

PD1- 3'-0" X 7'-0" PASS DOOR WITHHAND PULL W/ ROLLER LATCH CONCEALED DOOR CLOSER

PANEL LAYOUT
OP-01

CLOSURE METHOD	SIDE JAMB (ELECTRIC WALL)
TRAIL JAMB HEIGHT	9'-0"
PANEL FABRICATION HEIGHT	9'-0"
LEAD JAMB HEIGHT	9'-0"
SUSPENSION SYSTEM	#30 4.50
BOTTOM SEALS	2" (51MM) AUTOMATIC
PANEL ACOUSTICAL RATING	52 STC.
HANGING WEIGHT	11 LBS./SQ.FT.
PANEL SKIN/FACING	STEEL
HINGE/TRIM COLOR	TO BE ADVISED/TO BE ADVISED
PANEL FINISH	PREMIUM FABRIC
PANEL FINISH COLOR	TO BE ADVISED

ACOUSTI-SEAL
LEGACY - ELECTRIC PANEL

MODERNFOLD

DATE	REV	ISSUED FOR	DRN.
06/02/26	0	APPROVAL	MPM
	1		
	2		
	3		
	4		
	5		
	6		
	7		
	8		

JOB NAME: US COURTS -AUTOMATED
OPERABLE WALL
LOCATION: WASHINGTON, DC
ARCHITECT: NONE
CONTRACTOR: GENERAL CONTRACTOR
DISTRIBUTOR: MODERN DOOR & EQUIPMENT SALES INC.
DRAWING NO. A80734-01-01 | ORDER NO: | SHEET: 1 OF 7

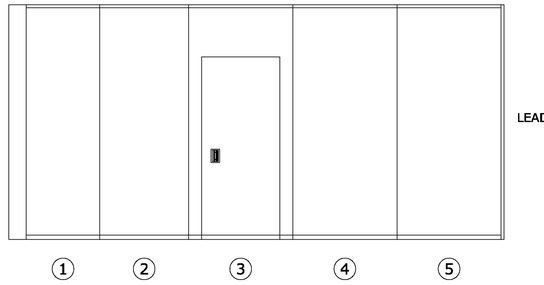

ELEVATION LEFT
OP-01

CLOSURE METHOD	SIDE JAMB (ELECTRIC WALL)
TRAIL JAMB HEIGHT	9'-0"
PANEL FABRICATION HEIGHT	9'-0"
LEAD JAMB HEIGHT	9'-0"
SUSPENSION SYSTEM	#30 4.50
BOTTOM SEALS	2" (51MM) AUTOMATIC
PANEL ACOUSTICAL RATING	52
HANGING WEIGHT	11 LBS./SQ.FT.
PANEL SKIN/FACING	STEEL
HINGE/TRIM COLOR	TO BE ADVISED/TO BE ADVISED
PANEL FINISH	PREMIUM FABRIC
PANEL FINISH COLOR	TO BE ADVISED

ACOUSTI-SEAL
LEGACY - ELECTRIC PANEL

MODERNFOLD

DATE	REV	ISSUED FOR	DRN.
06/02/26	0	APPROVAL	MPM
	1		
	2		
	3		
	4		
	5		

JOB NAME: US COURTS -AUTOMATED
OPERABLE WALL
LOCATION: WASHINGTON, DC
ARCHITECT: NONE
CONTRACTOR: GENERAL CONTRACTOR
DISTRIBUTOR: MODERN DOOR & EQUIPMENT SALES INC.

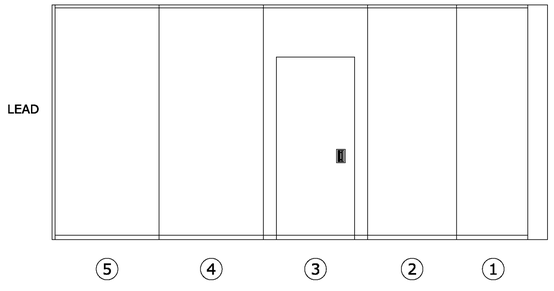

ELEVATION RIGHT
OP-01

CLOSURE METHOD	SIDE JAMB (ELECTRIC WALL)
TRAIL JAMB HEIGHT	9'-0"
PANEL FABRICATION HEIGHT	9'-0"
LEAD JAMB HEIGHT	9'-0"
SUSPENSION SYSTEM	#30 4.50
BOTTOM SEALS	2" (51MM) AUTOMATIC
PANEL ACOUSTICAL RATING	52
HANGING WEIGHT	11 LBS./SQ.FT.
PANEL SKIN/FACING	STEEL
HINGE/TRIM COLOR	TO BE ADVISED/TO BE ADVISED
PANEL FINISH	PREMIUM FABRIC
PANEL FINISH COLOR	TO BE ADVISED

ACOUSTI-SEAL
LEGACY - ELECTRIC PANEL

MODERNFOLD

DATE	REV	ISSUED FOR	DRN.
06/02/26	0	APPROVAL	MPM
	1		
	2		
	3		
	4		
	5		
	6		
	7		
	8		

JOB NAME: US COURTS -AUTOMATED
OPERABLE WALL
LOCATION: WASHINGTON, DC
ARCHITECT: NONE
CONTRACTOR: GENERAL CONTRACTOR
DISTRIBUTOR: MODERN DOOR & EQUIPMENT SALES INC.
DRAWING NO. A80734-01-03 | ORDER NO: | SHEET: 3 OF 7

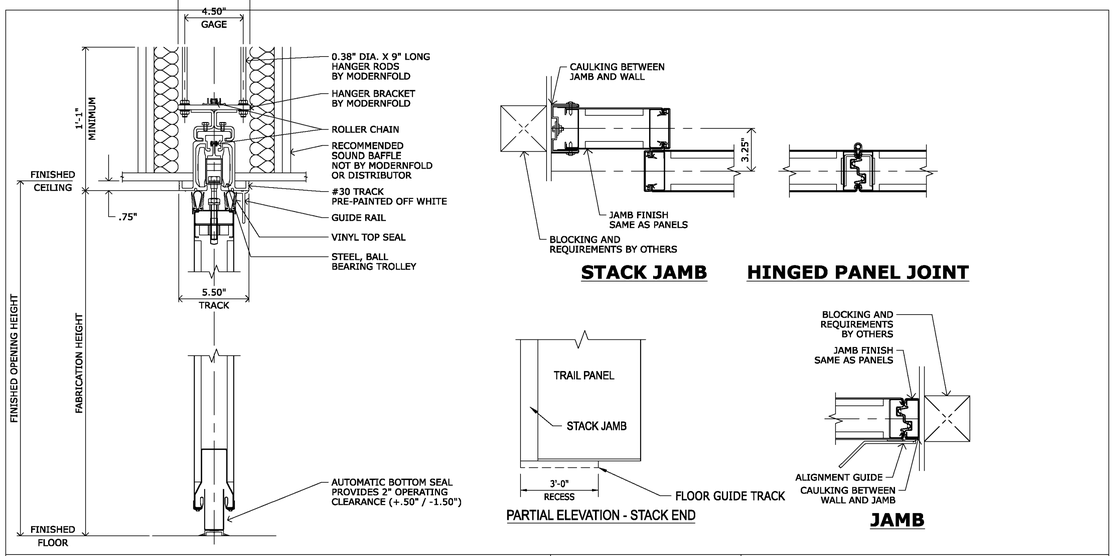

DETAIL SHEET
OP-01

CLOSURE METHOD	SIDE JAMB (ELECTRIC WALL)
TRAIL JAMB HEIGHT	9'-0"
PANEL FABRICATION HEIGHT	9'-0"
LEAD JAMB HEIGHT	9'-0"
SUSPENSION SYSTEM	#30 4.50
BOTTOM SEALS	2" (51MM) AUTOMATIC
PANEL ACOUSTICAL RATING	52
HANGING WEIGHT	11 LBS./SQ.FT.
PANEL SKIN/FACING	STEEL
HINGE/TRIM COLOR	TO BE ADVISED/TO BE ADVISED
PANEL FINISH	PREMIUM FABRIC
PANEL FINISH COLOR	TO BE ADVISED

ACOUSTI-SEAL
LEGACY - ELECTRIC PANEL

MODERNFOLD

DATE	REV	ISSUED FOR	DRN.
06/02/26	0	APPROVAL	MPM
	1		
	2		
	3		
	4		
	5		
	6		
	7		
	8		

JOB NAME: US COURTS -AUTOMATED
OPERABLE WALL
LOCATION: WASHINGTON, DC
ARCHITECT: NONE
CONTRACTOR: GENERAL CONTRACTOR
DISTRIBUTOR: MODERN DOOR & EQUIPMENT SALES INC.
DRAWING NO. A80734-01-04 | ORDER NO: | SHEET: 4 OF 7

ASTUTE ENGINEERING
Creative Designs | Intelligent Solutions
ASTUTE ENGINEERING, PLLC.
1945 OLD GALLOWS ROAD, STE 201, VIENNA, VA 22182
PH: (202) 400-2004 | WWW.ASTUTENG.COM

PROJECT

RETRACTABLE WALL
REPLACEMENT
AT USDC RM1131A & B

UNITED STATES COURTHOUSE
333 CONSTITUTION AVE. NW
WASHINGTON, DC 20001

KEYPLAN

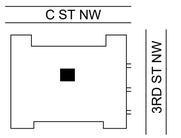

95% DESIGN SUBMISSION
NOT FOR CONSTRUCTION

CERTIFICATIONS

ISSUE CHART

MARK	ISSUE	DATE
95%	DESIGN SUBMISISON	06.12.26

DRAWN: SV
CHECKED: SG
APPROVED: UB

TITLE

MODERNFOLD
PARTITION
DETAILS

SHEET NUMBER

A-300

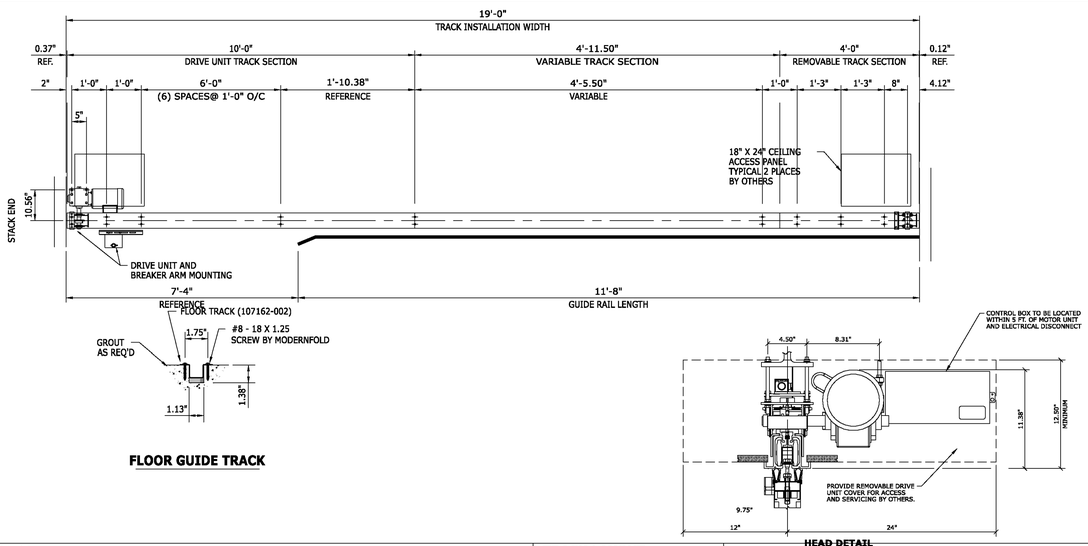

FLOOR GUIDE TRACK

~~HEAD DETAIL~~

NOTES:

1. PUNCH OR DRILL 0.44" DIAMETER HOLES, 2.25" EACH SIDE OF CENTERLINE, 4.50" GAGE, AT ALL LOCATIONS AS NOTED.
2. DRIVE UNIT TO BE 1 HP, 208-230 VOLT, 60 CYCLE, 3 PHASE, 4. FULL LOAD AMPS, WITH TWO (2) PUSH BUTTON AND ONE (1) KEY CONTROLLED OPERATING STATION.
3. CONTROL STATION #112220
4. 9" HANGER RODS
5. DISCONNECT BOX AND POWER TO DISCONNECT BOX BY OTHERS.

SAFETY NOTE:

SEE THE ELECTRIC SWITCH DRAWING "IMPORTANT SAFETY INSTRUCTIONS" TO ENSURE SAFE OPERATION, (2) CONTROLLED OPERATING STATIONS, WHICH ARE WIRED IN SERIES AND REQUIRING (2) PERSON OPERATION, ARE PROVIDED. THESE SWITCHES SHOULD BE LOCATED WITH A CLEAR UNOBSTRUCTED VIEW OF BOTH SIDES OF THE OPERABLE PARTITION DURING IT'S OPERATION.

TRACK LAYOUT
OP-01

ACOUSTI-SEAL
LEGACY - ELECTRIC PANEL

CLOSURE METHOD	SIDE JAMB (ELECTRIC WALL)
TRAIL JAMB HEIGHT	9'-0"
PANEL FABRICATION HEIGHT	9'-0"
LEAD JAMB HEIGHT	9'-0"
SUSPENSTON SYSTEM	#30 4.50
BOTTOM SEALS	2" (51MM) AUTOMATIC
PANEL ACOUSTICAL RATING	52
HANGING WEIGHT	11 LBS./SQ.FT.
PANEL SKIN/FACING	STEEL
HINGE/TRIM COLOR	TO BE ADVISED/TO BE ADVISED
PANEL FINISH	PREMIUM FABRIC
PANEL FINISH COLOR	TO BE ADVISED

MODERNFOLD

DATE	REV	ISSUED FOR	DRN. INITIAL
06/02/26	0	APPROVAL	
	1		
	2		
	3		
	4		
	5		
	6		
	7		
	8		

JOB NAME: US COURTS -AUTOMATED
OPERABLE WALL
LOCATION: WASHINGTON, DC
ARCHITECT: NONE
CONTRACTOR: GENERAL CONTRACTOR
DISTRIBUTOR: MODERN DOOR & EQUIPMENT SALES INC.
DRAWING NO. A80734-01-D5 | ORDER NO: | SHEET: 5 OF 7

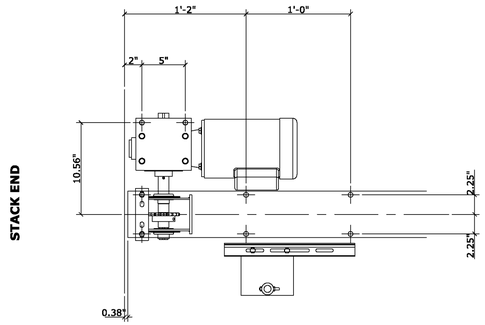

MOTOR DETAIL
OP-01

ACOUSTI-SEAL
LEGACY - ELECTRIC PANEL

CLOSURE METHOD	SIDE JAMB (ELECTRIC WALL)
TRAIL JAMB HEIGHT	9'-0"
PANEL FABRICATION HEIGHT	9'-0"
LEAD JAMB HEIGHT	9'-0"
SUSPENSTON SYSTEM	#30 4.50
BOTTOM SEALS	2" (51MM) AUTOMATIC
PANEL ACOUSTICAL RATING	52 STC
HANGING WEIGHT	11 LBS./SQ.FT.
PANEL SKIN/FACING	STEEL
HINGE/TRIM COLOR	TO BE ADVISED/TO BE ADVISED
PANEL FINISH	PREMIUM FABRIC
PANEL FINISH COLOR	TO BE ADVISED

MODERNFOLD

DATE	REV	ISSUED FOR	DRN. INITIAL
06/02/26	0	APPROVAL	
	1		
	2		
	3		
	4		
	5		
	6		
	7		
	8		

JOB NAME: US COURTS -AUTOMATED
OPERABLE WALL
LOCATION: WASHINGTON, DC
ARCHITECT: NONE
CONTRACTOR: GENERAL CONTRACTOR
DISTRIBUTOR: MODERN DOOR & EQUIPMENT SALES INC.
DRAWING NO. A80734-01-D6 | ORDER NO: | SHEET: 6 OF 7

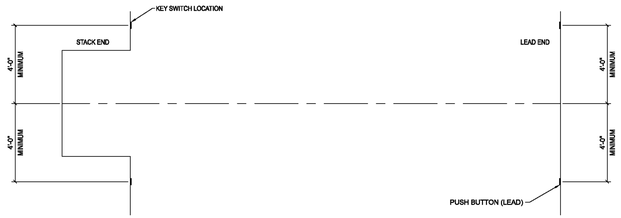

KEY SWITCH (STACK)

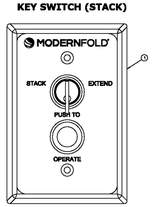

PUSH BUTTON (LEAD)

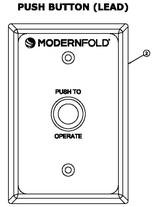

IMPORTANT SAFETY INSTRUCTIONS

PARTITION HAS A SELECTOR SWITCH COMBINED WITH A DUAL PUSH BUTTON SETUP, BOTH BUTTONS MUST BE DEPRESSED CONTINUOUSLY FOR THE SYSTEM TO OPERATE.

THE SELECTOR SWITCH WITH PUSH BUTTON SETUP MUST ALWAYS BE LOCATED AT THE STACK END OF THE PARTITION.

SINGLE PUSH BUTTON CONTROL MUST ALWAYS BE AT THE LEAD END AND OPPOSITE SIDE OF THE PARTITION, FROM THE SELECTOR SWITCH WITH PUSH BUTTON.

THESE SAFETY INSTRUCTIONS ENABLE THE OPERATORS TO OBSERVE BOTH SIDES OF THE PARTITION WHILE IT IS BEING STACKED AND/OR EXTENDED. THE OPERATORS SHOULD ONLY OPERATE THE PARTITION WHEN THEY OBSERVE THE AREA IS SAFE FOR OPERATION.

KEY SWITCH
OP-01

ACOUSTI-SEAL
LEGACY - ELECTRIC PANEL

CLOSURE METHOD	SIDE JAMB (ELECTRIC WALL)
TRAIL JAMB HEIGHT	9'-0"
PANEL FABRICATION HEIGHT	9'-0"
LEAD JAMB HEIGHT	9'-0"
SUSPENSTON SYSTEM	#30 4.50
BOTTOM SEALS	2" (51MM) AUTOMATIC
PANEL ACOUSTICAL RATING	52
HANGING WEIGHT	11 LBS./SQ.FT.
PANEL SKIN/FACING	STEEL
HINGE/TRIM COLOR	TO BE ADVISED/TO BE ADVISED
PANEL FINISH	PREMIUM FABRIC
PANEL FINISH COLOR	TO BE ADVISED

MODERNFOLD

DATE	REV	ISSUED FOR	DRN. INITIAL
06/02/26	0	APPROVAL	
	1		
	2		
	3		
	4		
	5		
	6		
	7		
	8		

JOB NAME: US COURTS -AUTOMATED
OPERABLE WALL
LOCATION: WASHINGTON, DC
ARCHITECT: NONE
CONTRACTOR: GENERAL CONTRACTOR
DISTRIBUTOR: MODERN DOOR & EQUIPMENT SALES INC.
DRAWING NO. A80734-01-D7 | ORDER NO: | SHEET: 7 OF 7

ASTUTE ENGINEERING
Creative Designs | Intelligent Solutions
ASTUTE ENGINEERING, PLLC.
1945 OLD GALLOWS ROAD, STE 201, VIENNA, VA 22182
PH: (202) 400-2004 I WWW.ASTUTENG.COM

PROJECT

RETRACTABLE WALL REPLACEMENT AT USDC RM1131A & B

UNITED STATES COURTHOUSE
333 CONSTITUTION AVE. NW
WASHINGTON, DC 20001

KEYPLAN

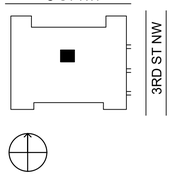

95% DESIGN SUBMISSION
NOT FOR CONSTRUCTION

CERTIFICATIONS

ISSUE CHART

MARK	ISSUE	DATE
95%	DESIGN SUBMISISON	06.12.26

DRAWN:	SV
CHECKED:	SG
APPROVED:	UB

TITLE

MODERNFOLD PARTITION DETAILS

SHEET NUMBER

A-301

ELECTRICAL SYMBOLS

- $ — SINGLE POLE SWITCH - 20 AMP, 120V OR 277V, M.H. 48" AFF, UON.
- $3 — THREE WAY SWITCH - 20 AMP, 120V OR 277V, M.H. 48" AFF, UON.
- $OS — LIGHTING SWITCH WITH BUILT-IN OCCUPANCY SENSOR.
- $3D — THREE WAY SWITCH WITH BUILT-IN DIMMER
- WALL MOUNTED EXIT LIGHT
- CEILING MOUNTED EXIT LIGHT
- OS — OCCUPANCY SENSOR
- DUPLEX TYPE RECEPTACLE - 20 AMP, 120 VOLT, NEMA 5-20R, M.H. 18" AFF, UON.
- QUADRUPLEX TYPE RECEPTACLE - 20 AMP, 120 VOLT, NEMA 3R, M.H. 18" AFF, UON.
- WP — DUPLEX WEATHERPROOF RECEPTACLE - 20 AMP, 120 VOLT, NEMA 5-20R, M.H. 18" AFF, UON.
- DUPLEX RECEPTACLE WITH GROUND FAULT CIRCUIT INTERRUPTER PROTECTION - 20 AMP, 120 VOLT, NEMA 5-20R, M.H. 18" AFF, UON.
- TELEPHONE/DATA OUTLET - WALL MOUNTED, M.H. 18" AFF, UON. PROVIDE 1" EC FROM THE OUTLET TO 6" ABOVE FINISHED CEILING AND TERMINATE WITH 90° BEND AND INSULATED BUSHING.
- F — FIRE ALARM MANUAL PULL STATION, M.H. 48" AFF.
- XXcd — WALL MOUNTED FIRE ALARM SPEAKER AND STROBE, M.H. 96" AFF.
- XXcd — WALL MOUNTED FIRE ALARM STROBE, M.H. 96" AFF.
- XXcd — CEILING MOUNTED FIRE ALARM SPEAKER AND STROBE
- XXcd — CEILING MOUNTED FIRE ALARM STROBE SIGNAL DEVICE
- SD — SMOKE DETECTOR
- SD — DUCT SMOKE DETECTOR - PROVIDED UNDER DIVISION 15 AND WIRED UNDER DIVISION 16.
- CEILING MOUNTED FIRE ALARM SPEAKER
- PANEL X-2 — HOMERUN WIRING WITH A DEDICATED EQUIPMENT GROUND WIRE TO THE REFERENCED PANELBOARD. ARROW HEADS AND NUMERALS INDICATE THE CIRCUIT NUMBERS.
- SF — SYSTEMS FURNITURE POWER OUTLET
- T — SYSTEMS FURNITURE TELECOMMUNICATIONS OUTLET
- WAP — WIRELESS ACCESS POINT
- MECHANICAL DIFFUSER

LEGEND

- NEW WORK
- DEMOLITION
- EXISTING TO REMAIN

NOTE:
NOT ALL SYMBOLS, ABBREVIATIONS AND GENERAL NOTES ARE APPLICABLE TO THIS PROJECT. USE ONLY THOSE PERTAINING TO THE PROJECT.

LIGHT FIXTURES

1. BALLAST FOR LIGHTING FIXTURES SHALL OPERATE THE SPECIFIED LED LAMPS. ELECTRONIC BALLAST SHALL HAVE A POWER FACTOR GREATER THAN .95, LESS THAN 10% HARMONIC DISTORTION.
2. THE ELECTRICAL CONTRACTOR SHALL PROVIDE SPARE LAMPS AND DRIVERS EQUAL TO 15% OF THE TOTAL OF ALL LIGHTING FIXTURES INSTALLED ON THE PROJECT.

WIRING DEVICES

1. THE ELECTRICAL CONTRACTOR SHALL COORDINATE ALL MOUNTING HEIGHTS FOR SWITCHES, RECEPTACLES, WALL MOUNTED LIGHT FIXTURES, AND TELEPHONE OUTLETS BY THE USE OF THE ARCHITECTURAL AND ENGINEERING DRAWINGS. SHOULD ANY CONFLICTS BECOME APPARENT THE CONTRACTOR SHALL REQUEST CLARIFICATION PRIOR TO INSTALLATION. IF THE WORK IS NOT COORDINATED ANY REMEDIAL, WORK SHALL BE REDONE AT NO ADDITIONAL COST TO THE OWNER.

ELECTRICAL GENERAL NOTES

1. IT IS THE INTENT OF THESE DRAWINGS AND OTHER RELATED DOCUMENTS TO PRODUCE A COMPLETE AND FUNCTIONING ELECTRICAL SYSTEM. THE ELECTRICAL CONTRACTOR SHALL PROVIDE ALL LABOR, MATERIAL, TESTS, AND OTHER SERVICES AS MAY BE NECESSARY TO ACHIEVE THIS PRODUCT. THE CONTRACTOR SHALL ACKNOWLEDGE ACCEPTANCE OF THE PLANS AS AN ADEQUATE DEFINITION OF THE SCOPE OF WORK AND EXTRA COST CLAIMS BASED ON DISCREPANCIES ON THE PLANS WILL NOT BE CONSIDERED.
2. ALL ELECTRICAL WORK SHALL BE IN ACCORDANCE WITH THE NATIONAL ELECTRICAL CODE (NEC) AND ALL LOCAL CODES HAVING JURISDICTION. ALL EQUIPMENT, DEVICES, AND MATERIAL SHALL BE LISTED WITH UNDERWRITERS LABORATORIES FOR ITS APPLICATION AS INSTALLED AND SHALL BEAR THE UL LABEL.
3. THE ELECTRICAL CONTRACTOR SHALL OBTAIN ALL PERMITS AND PAY SUCH FEES AS MAY BE NECESSARY FOR INSPECTIONS, TESTS, AND OTHER SERVICES WHICH ARE REQUIRED FOR THE COMPLETION OF HIS WORK.
4. THE CONTRACTOR SHALL VISIT THE SITE AND EXAMINE CONDITIONS OF THE PREMISES AND THE CHARACTER AND EXTENT OF WORK REQUIRED PRIOR TO SUBMISSION OF BIDS. ANY DIFFICULTIES IN COMPLYING WITH THE DRAWINGS AND SPECIFICATIONS SHALL BE BROUGHT TO THE ATTENTION OF OWNER/ENGINEER BEFORE BIDDING.
5. ELECTRICAL PLANS ARE DIAGRAMMATIC. DO NOT SCALE DRAWINGS.
6. CONSULT PLANS OF ALL OTHER TRADES FOR COORDINATION AND FOR RELATED AND ADJOINING WORK.
7. CONSULT ARCHITECTURAL AND STRUCTURAL PLANS AND DETAILS FOR CONSTRUCTION TYPE, HEADROOM, ROOM FINISHES, CEILINGS, ETC.
8. CIRCUIT NUMBERS ARE FOR IDENTIFICATION PURPOSES ONLY. CONTRACTOR SHALL BE RESPONSIBLE FOR CORRECTLY SPACING THE CIRCUITS IN THE PANEL AND BALANCE THE LOAD ON THE PHASES UNDER NORMAL OPERATING CONDITIONS.
9. SHOP DRAWINGS FOR ALL ELECTRICAL EQUIPMENT, FIXTURES, DEVICES AND MATERIALS SHALL BE SUBMITTED TO THE OWNER/ENGINEER FOR APPROVAL BEFORE DELIVERY TO THE JOB SITE. EQUIPMENTS, FIXTURES, DEVICES, AND MATERIAL DELIVERED TO THE JOB SITE OR INSTALLED PRIOR TO APPROVAL OF THE SHOP DRAWINGS, AND FOR WHICH THE SHOP DRAWINGS ARE SUBSEQUENTLY REJECTED, SHALL BE REPLACED WITH AN APPROVED ITEM AT NO ADDITIONAL COST TO THE OWNER.
10. CONTRACTOR SHALL VERIFY WIRE SIZES, CB AND FUSE RATINGS FOR ALL EQUIPMENT, AND BRING TO THE ATTENTION OF THE OWNER/ENGINEER ANY DISCREPANCIES AFFECTING THE WORK PRIOR TO PROCEEDING.
11. ALL WORK SHALL BE DONE AT SUCH TIMES AND IN SUCH A MANNER AS WILL LEAST INTERFERE WITH THE MAINTENANCE AND OPERATION OF ALL RELATED OR AFFECTED SYSTEM. ALL POWER OUTAGES, FIRE ALARM SHUT DOWNS, ETC. SHALL BE COORDINATED WITH OWNER.
12. CONTRACTOR SHALL VERIFY THAT ALL DOOR SWINGS ARE CORRECT BEFORE INSTALLING LIGHT SWITCH OUTLETS.
13. CONTRACTOR SHALL BE RESPONSIBLE FOR PROPER SIZING OF ALL MOTOR OVERLOAD DEVICES (HEATERS) IN STARTERS BASED ON ACTUAL NAMEPLATE RATINGS ON THE MOTORS BEING INSTALLED.
14. HORSEPOWER RATINGS INDICATED ON DRAWINGS MAY DIFFER FROM ACTUAL EQUIPMENT FURNISHED. IF FURNISHED EQUIPMENT DIFFERS FROM RATINGS ON DRAWINGS, CONTRACTOR SHALL NOTIFY OWNER/ENGINEER FOR APPROPRIATE ACTION TO BE TAKEN.
15. CONTRACTOR SHALL NOTE UL LABELS ON PACKAGED TYPE MECHANICAL EQUIPMENT. IF UL LABEL ON MECHANICAL EQUIPMENT ACTUALLY INSTALLED CALLS FOR THE OVERCURRENT PROTECTIVE DEVICE TO BE FUSES, THE ELECTRICAL CONTRACTOR SHALL PROVIDE A FUSED DISCONNECT SWITCH WITH PROPER SIZE FUSES AT THE SWITCH LOCATION INDICATED ON DRAWINGS AT NO ADDITIONAL CHARGE TO THE OWNER.
16. THE ELECTRICAL CONTRACTOR SHALL VERIFY THE TYPE OF CEILING SYSTEM WITH THE GENERAL CONTRACTOR OR CEILING CONTRACTOR TO INSURE THAT ALL RECESSED LIGHTING FIXTURES ARE COMPATIBLE WITH THE CEILING SYSTEM BEING INSTALLED. LIGHTING FIXTURES SHOULD NOT BE ORDERED UNTIL TYPE OF CEILING HAS BEEN VERIFIED.
17. THE CORRECT NUMBER OF WIRES MAY NOT BE INDICATED FOR ALL CIRCUITS, ONLY THOSE WHERE CLARIFICATION IS NECESSARY. THE ELECTRICAL CONTRACTOR SHALL PROVIDE ALL WIRES NECESSARY FOR THE PROPER FUNCTIONING OF THE SYSTEM WHETHER INDICATED ON DRAWINGS OR NOT.
18. ALL EMPTY CONDUIT RUNS IN EXCESS OF 10 FEET SHALL BE PROVIDED WITH A PULL WIRE OR FISH TAPE/CORD.ALL CONDUCTORS, RACEWAYS AND CABLES SHALL BE CONCEALED IN CEILING OR WALL UNLESS OTHERWISE INDICATED.
19. OPENINGS IN EXISTING BUILDING STRUCTURE FOR PASSAGE OF CONDUITS/CABLES SHALL NOT BE CUT UNTIL THE CONTRACTOR HAS ASKED FOR AND RECEIVED WRITTEN APPROVAL FROM THE OWNER/ENGINEER.
20. THE LIGHTING FIXTURES SHALL BE FURNISHED AND INSTALLED COMPLETE WITH ALL ACCESSORIES (INCLUDING LAMPS) BY THE ELECTRICAL CONTRACTOR.
21. SYMBOLS SHOWN ON SHEET E0.1 ARE STANDARD SYMBOLS AND ALL OF THEM MAY NOT NECESSARILY BE APPLICABLE TO THIS PROJECT.
22. THE CONTRACTOR SHALL GUARANTEE ALL HIS WORK AND MATERIALS FOR A PERIOD OF ONE YEAR AFTER ACCEPTANCE BY OWNER.
23. ALL PENETRATIONS OF FLOOR AND WALLS SHALL BE FIRE STOPPED IN ACCORDANCE WITH IBC, NEC, AND NFPA.
24. CONDUCTORS SHALL BE INSTALLED CONTINUOUS BETWEEN DEVICES, WITH SPLICES LOCATED ONLY IN JUNCTION BOXES OR IN CABINETS. CONDUCTORS SHALL BE OF SUFFICIENT LENGTH TO REACH THE FARTHEST TERMINAL IN PANELS. A MINIMUM OF 6" LOOPS SHALL REMAIN WHERE CONNECTIONS OF TAPS ARE TO BE MADE IN BRANCH CIRCUIT WIRING.
25. PROVIDE AN UPDATED TYPEWRITTEN PANEL DIRECTORY IN EACH PANEL AFTER COMPLETION OF WORK.
26. ELECTRICAL CONTRACTOR SHALL PROVIDE AS BUILT DRAWINGS AND ALL MANUFACTURERS DATA AND WARRANTY LITERATURE AT THE COMPLETION OF THE CONTRACT.

ASTUTE ENGINEERING
Creative Designs | Intelligent Solutions
ASTUTE ENGINEERING, PLLC.
1945 OLD GALLOWS ROAD, STE 201, VIENNA, VA 22182
PH: (202) 400-2004 I WWW.ASTUTENG.COM

PROJECT

RETRACTABLE WALL REPLACEMENT
AT USDC RM1131A & B

UNITED STATES COURTHOUSE
333 CONSTITUTION AVE. NW
WASHINGTON, DC 20001

KEYPLAN

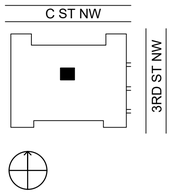

95% DESIGN SUBMISSION
NOT FOR CONSTRUCTION

CERTIFICATIONS

ISSUE CHART

MARK	ISSUE	DATE
95%	DESIGN SUBMISISON	06.12.26

DRAWN:	SV
CHECKED:	SG
APPROVED:	UB

TITLE

ELECTRICAL
COVER SHEET

SHEET NUMBER

E-001

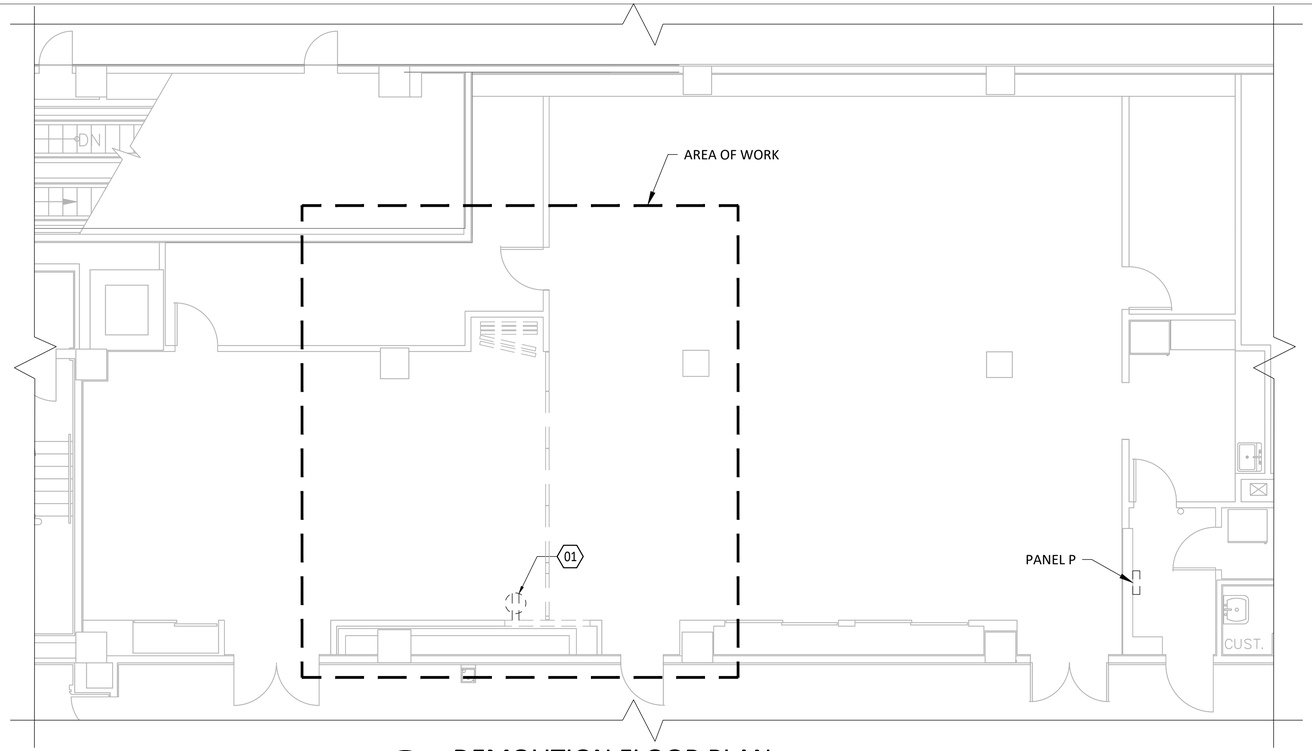

1 DEMOLITION FLOOR PLAN

SCALE: 3/16" = 1'-0"

4 0 4 8 12 FT

SCALE: 3/16"=1'-0"

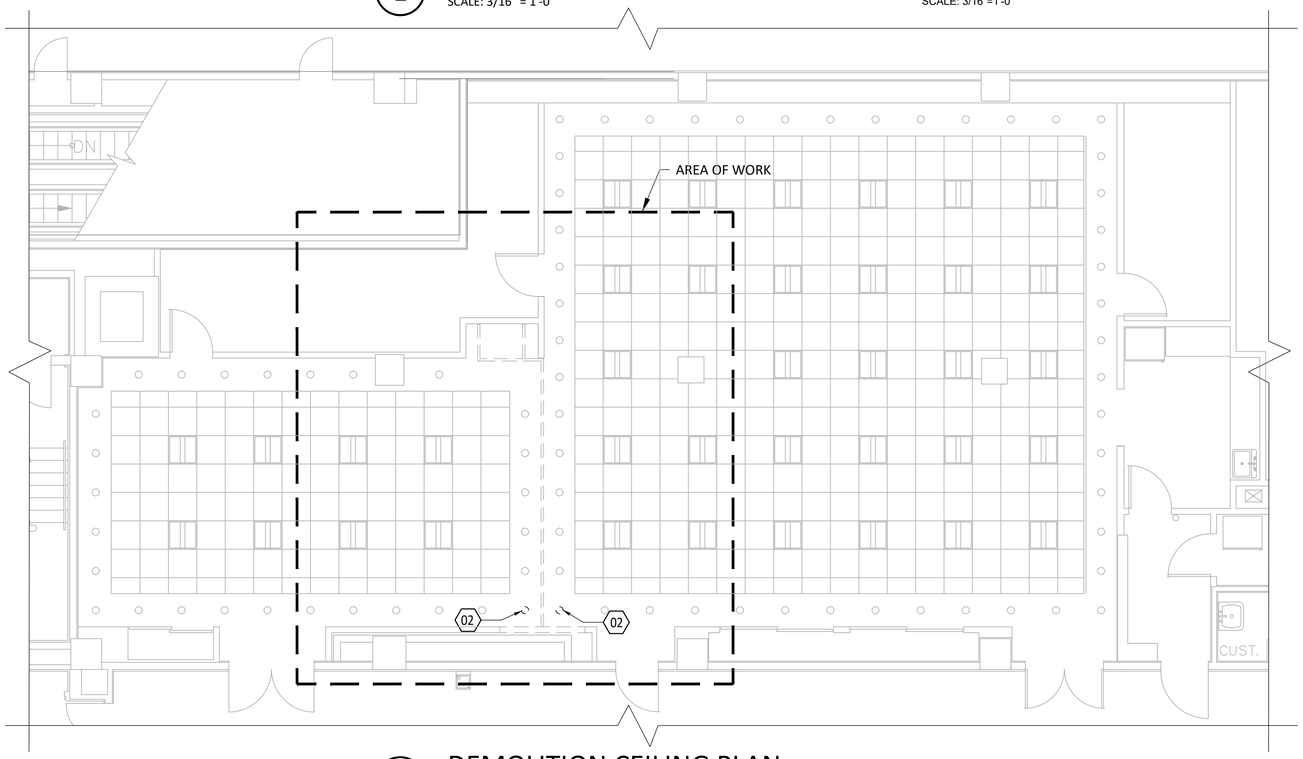

2 DEMOLITION CEILING PLAN

SCALE: 3/16" = 1'-0"

4 0 4 8 12 FT

SCALE: 3/16"=1'-0"

GENERAL NOTES:

A. UNLESS OTHERWISE NOTED, RECEPTACLES, LIGHTING FIXTURES AND CONTROLS ARE EXISTING TO REMAIN.

KEYNOTES:

01 DISCONNECT AND RELOCATE EXISTING RECEPTACLE TO NEW LOCATIONS AS SHOWN ON NEW WORK PLAN.

02 DISCONNECT AND RELOCATE EXISTING LIGHTING FIXTURE TO NEW LOCATIONS AS SHOWN ON NEW WORK PLAN.

ASTUTE ENGINEERING
Creative Designs | Intelligent Solutions
ASTUTE ENGINEERING, PLLC.
1945 OLD GALLOWS ROAD, STE 201, VIENNA, VA 22182
PH: (202) 400-2004 I WWW.ASTUTENG.COM

PROJECT

RETRACTABLE WALL REPLACEMENT AT USDC RM1131A & B

UNITED STATES COURTHOUSE
333 CONSTITUTION AVE. NW
WASHINGTON, DC 20001

KEYPLAN

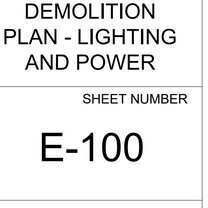

95% DESIGN SUBMISSION
NOT FOR CONSTRUCTION

CERTIFICATIONS

ISSUE CHART

MARK	ISSUE	DATE
95%	DESIGN SUBMISISON	06.12.26

DRAWN:	SV
CHECKED:	SG
APPROVED:	UB

TITLE

DEMOLITION PLAN - LIGHTING AND POWER

SHEET NUMBER

E-100

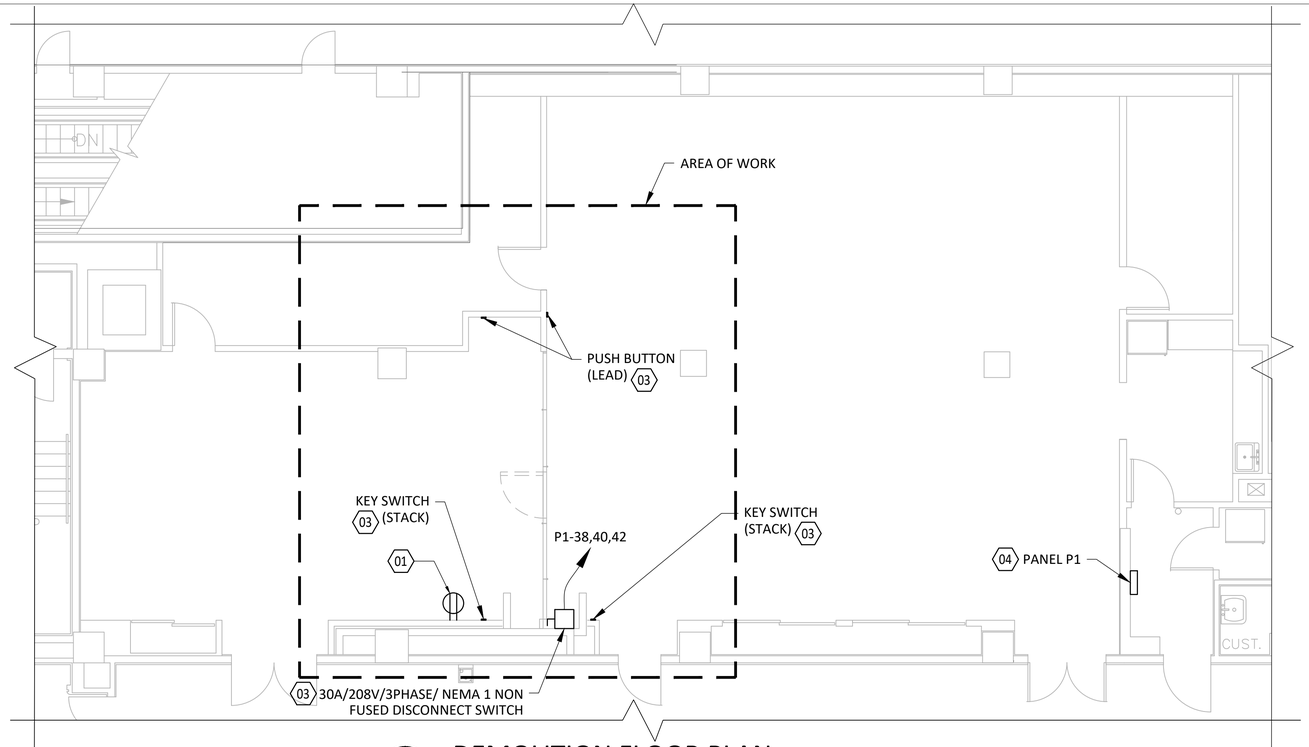

1 DEMOLITION FLOOR PLAN

SCALE: 3/16" = 1'-0"

4 0 4 8 12 FT

SCALE: 3/16"=1'-0"

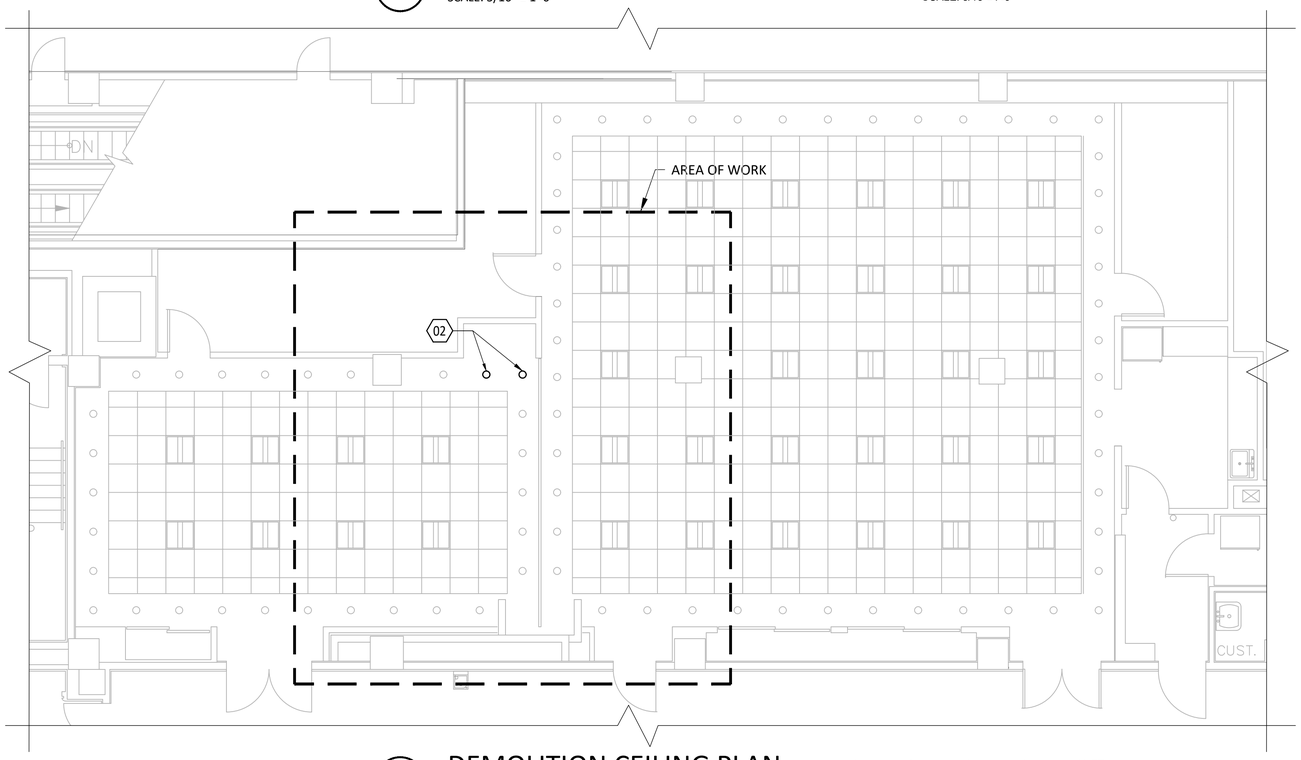

2 DEMOLITION CEILING PLAN

SCALE: 3/16" = 1'-0"

4 0 4 8 12 FT

SCALE: 3/16"=1'-0"

GENERAL NOTES:

A. UNLESS OTHERWISE NOTED, RECEPTACLES, LIGHTING FIXTURES AND CONTROLS ARE EXISTING TO REMAIN.

B. UPON COMPLETION OF WORK, UPDATE DIRECTORIES, LABELS, TAGS, ETC., OF ALL AFFECTED EQUIPMENT, DEVICES, CABLES, CONDUITS, JUNCTION BOX, ETC., TO ENSURE THAT ALL SYSTEM ELEMENTS CARRY CORRECT IDENTIFICATION.

KEYNOTES:

01 RELOCATED RECEPTACLE. CONNECT TO EXISTING POWER CIRCUIT.

02 RELOCATED EXISTING LIGHTING FIXTURE. CONNECT TO EXISTING LIGHTING POWER CIRCUIT AND CONTROL.

03 PROVIDE ELECTRICAL POWER AND CONTROL CONNECTIONS FOR RETRACTABLE WALL PARTITIONS, INCLUDING DISCONNECT SWITCH AND ASSOCIATED ALL REQUIRED WIRING AND CONDUIT. REFER TO ARCHITECTURAL DRAWINGS FOR ADDITIONAL DETAILS. INSTALL ALL POWER AND CONTROL DEVICES IN ACCORDANCE WITH THE MANUFACTURER'S GUIDELINES, ENSURING EXACT LOCATIONS AND REQUIREMENTS ARE MET.

04 REPLACE EXISTING (3)20A/1P SPARE CIRCUIT BREAKER WITH NEW (1)20A/3P CIRCUIT BREAKER, COMPATIBLE WITH EXISTING PANEL TO FEED NEW LOAD AS INDICATED INCLUDING NEW WIRING AND CONDUIT.

EXISTING PANEL - P1

LOCATION/BLDG:	ELECTRICAL ROOM				BUS:	225	AMPS			MLO / MAIN:	MAIN								
KAIC:	EXISTING				VOLTAGE:	208/	120	VAC		MAIN BREAKAER RATING:	100 AMP								
ENCLOSURE TYPE:	EXISTING				MOUNTING:	WALL/SURFACE			PHASE	3			WIRES:	4	GND:	Y			
LOAD DESCRIPTION	LOAD VA			TA	P	WIRE SIZE	CKT NO.	BUS A	BUS B	BUS C	CKT. NO.	WIRE SIZE	TA	P	LOAD VA			LOAD DESCRIPTION	
	PH A	PH B	PH C												PH A	PH B	PH C		
ICE MAKER	1441	-	-	30	3	EXISTING	1				2	EXISTING	20	1	500	-	-	LIGHT RM 1130	
	-	1441	-				3				4	EXISTING	20	1	-	500	-	LIGHT RM 1130	
	-	-	1441				5				6	N/A	20	1	-	-	-	SPARE	
GRAFIC EYE	1441	-	-	30	3	EXISTING	7				8	EXISTING	20	1	1000	-	-	FRIDGE	
		1441	-				9				10	EXISTING	20	1	-	500	-	LIGHT KIT ELEC STORAGE CLOSET	
	-	-	1441				11				12	EXISTING	20	1	-	-	500	GARBAGE DISPOSAL	
LIGHT - AV ROOM	500	-	-	20	1	EXISTING	13				14	EXISTING	20	1	540	-	-	RECEPTACLE	
KITCHEN GFI	-	360	-	20	1	EXISTING	15				16	EXISTING	20	1	-	540	-	FEED FOR VOLTAGE SENSOR	
KITCHEN GFI	-	-	360	20	1	EXISTING	17				18	EXISTING	20	1	-	-	540	RECEPTACLE	
RECEPTACLES	540	-	-	20	1	EXISTING	19				20	EXISTING	20	1	540	-	-	UNKNOWN LOAD	
RECEPTACLES	-	540	-	20	1	EXISTING	21				22	EXISTING	20	1	-	180	-	TV RECEPTACLE	
RECEPTACLES	-	-	540	20	1	EXISTING	23				24	EXISTING	20	1	-	-	720	IT RACK	
RECEPTACLES	540	-	-	20	1	EXISTING	25				26	EXISTING	20	1	720	-	-	IT RACK	
FAN	-	500	-	20	1	EXISTING	27				28	N/A	20	1	-	-	-	SPARE	
RECEPTACLES	-	-	540	20	1	EXISTING	29				30	N/A	20	1	-	-	-	SPARE	
RECEPTACLES	540	-	-	20	1	EXISTING	31				32	N/A	20	1	-	-	-	SPARE	
FAN	-	500	-	20	1	EXISTING	33				34	N/A	20	1	-	-	-	SPARE	
FAN	-	-	500	20	1	EXISTING	35				36	N/A	20	1	-	-	-	SPARE	
RECEPTACLES	540	-	-	20	1	EXISTING	37				38				**480**	**-**	**-**		
SPARE	-	-	-	20	1	N/A	39				40	**4-#12AWG, 1-#12G**	**20**	**3**	**-**	**480**	**-**	**NEW RETRACTABLE WALL - CONFERENCE ROOM (1131A & B)**	04
SPARE	-	-	-	20	1	N/A	41				42				**-**	**-**	**480**		
SUB TOTAL PER PHASE	5542	4782	4822												3780	2200	2240		
TOTAL LOAD PER PHASE	9322	6982	7062																
TOTAL CONNECTED LOAD =			23367	VA															
			65	A															

ASTUTE ENGINEERING
Creative Designs | Intelligent Solutions
ASTUTE ENGINEERING, PLLC.
1945 OLD GALLOWS ROAD, STE 201, VIENNA, VA 22182
PH: (202) 400-2004 I WWW.ASTUTENG.COM

PROJECT

RETRACTABLE WALL REPLACEMENT AT USDC RM1131A & B

UNITED STATES COURTHOUSE
333 CONSTITUTION AVE. NW
WASHINGTON, DC 20001

KEYPLAN

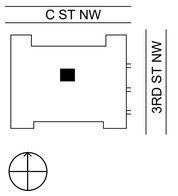

95% DESIGN SUBMISSION
NOT FOR CONSTRUCTION

CERTIFICATIONS

ISSUE CHART

MARK	ISSUE	DATE
95%	DESIGN SUBMISISON	06.12.26

DRAWN:	SV
CHECKED:	SG
APPROVED:	UB

TITLE

NEW WORK PLAN - LIGHTING AND POWER

SHEET NUMBER

E-200

"General Decision Number: DC20260001 08/27/2026

State: District of Columbia

Construction Types: Heavy and Highway

Counties: District of Columbia Counties of
Washington, D.C.

Heavy Construction

Highway Construction

Modification Number	Publication Date
3	01/23/2026
4	05/18/2026
5	07/30/2026
6	08/27/2026

ASBE0024-001 10/01/2024

	Rates	Fringes
ASBESTOS WORKER/HEAT AND FROST INSULATOR (INCLUDES THE APPLICATION OF ALL INSULATING MATERIALS, PROTECTIVE COVERINGS, COATINGS AND FINISHES TO ALL TYPES OF MECHANICAL SYSTEMS.) (PAID HOLIDAYS: NEW YEAR'S DAY, MARTIN LUTHER KIND DAY, MEMORIAL DAY, INDEPENDENCE DAY, LABOR DAY, VETERANS' DAY, THANKSGIVING DAY, THE DAY AFTER THANKSGIVING AND CHRISTMAS DAY PROVIDED THE EMPLOYEE WORKS THE REGULAR WORK DAY BEFORE AND AFTER THE PAID HOLIDAY).	$ 40.77	20.17

ASBE0024-002 10/01/2024

	Rates	Fringes
HAZARDOUS MATERIAL HANDLER (INCLUDES PREPARATION, WETTING, STRIPPING, REMOVAL, SCRAPPING, VACUUMING, BAGGING AND DISPOSING OF ALL INSULATION MATERIALS, WHETHER THEY CONTAIN ASBESTOS OR NOT, FROM MECHANICAL SYSTEMS.) (A. PAID HOLIDAYS: NEW YEAR'S DAY, MARTIN LUTHER KING DAY, MEMORIAL DAY, INDEPENDENCE DAY, LABOR DAY, VETERANS' DAY, THANKSGIVING DAY,THE DAY AFTER THANKSGIVING AND CHRISTMAS DAY PROVIDED THE EMPLOYEE WORKS THE REGULAR WORK DAY BEFORE AND AFTER THE PAID HOLIDAY.)	$ 24.46	10.19

ASBE0024-005 10/01/2024

	Rates	Fringes
FIRE STOP TECHNICIAN (INCLUDES THE APPLICATION OF MATERIALS OR DEVICES WITHIN OR AROUND PENETRATIONS AND OPENINGS IN ALL RATED WALL OR FLOOR ASSEMBLIES, IN ORDER TO PREVENT THE PASAGE OF FIRE, SMOKE OF OTHER GASES. THE APPLICATION INCLUDES ALL COMPONENTS INVOLVED IN CREATING THE RATED BARRIER AT PERIMETER SLAB EDGES AND EXTERIOR CAVITIES, THE		

HEAD OF GYPSUM BOARD OR CONCRETE WALLS, JOINTS BETWEEN RATED WALL OR FLOOR COMPONENTS, SEALING OF PENETRATING ITEMS AND BLANK OPENINGS) (A. PAID HOLIDAYS: NEW YEAR'S DAY, MARTIN LUTHER KING DAY, MEMORIAL DAY, INDEPENDENCE DAY, LABOR DAY, VETERANS' DAY, THANKSGIVING DAY,THE DAY AFTER THANKSGIVING AND CHRISTMAS DAY PROVIDED THE EMPLOYEE WORKS THE REGULAR WORK DAY BEFORE AND AFTER THE PAID HOLIDAY.).....$ 30.21 10.43

BOIL0193-001 01/01/2025

	Rates	Fringes
BOILERMAKERS	$ 47.37	25.60

BRDC0001-001 04/27/2025

	Rates	Fringes
BRICKLAYER	$ 38.80	15.17

BRMD0001-004 04/27/2025

	Rates	Fringes
BRICKLAYER: REFRACTORY (FIREBRICK)	$ 43.94	17.74

CARP0197-010 05/01/2024

	Rates	Fringes
CARPENTER/LATHER	$ 34.41	14.33

CARP0219-001 05/01/2025

	Rates	Fringes
MILLWRIGHT	$ 39.50	17.32

CARP0474-006 05/01/2024

	Rates	Fringes
PILEDRIVERMAN	$ 36.60	14.47

CARP0474-007 05/01/2024

	Rates	Fringes
DIVER	$ 43.92	14.47
DIVER TENDER	$ 36.60	14.47

ELEC0026-001 06/02/2025

	Rates	Fringes
ELECTRICIANS	$ 59.50	23.06

ELEC0070-001 05/05/2024

	Rates	Fringes
LINE CONSTRUCTION: CABLE SPLICERS	$ 44.56	17.50
LINE CONSTRUCTION: EQUIPMENT OPERATORS	$ 44.56	17.50
LINE CONSTRUCTION: GROUNDMEN	$ 18.00	11.66
LINE CONSTRUCTION: LINEMEN	$ 44.56	17.50
LINE CONSTRUCTION: TRUCK DRIVER	$ 23.00	12.76

ENGI0077-001 05/01/2025

	Rates	Fringes
POWER EQUIPMENT OPERATORS, HEAVY AND HIGHWAY CONSTRUCTION: GROUP 1 - TOWER CRANES AND CRANES 100		

TON AND OVER. (PAID HOLIDAYS: NEW YEARS DAY, INAUGURAL DAY, DECORATION DAY, INDEPENDENCE DAY, LABOR DAY, MARTIN LUTHER KING'S BIRTHDAY, VETERANS' DAY, THANKSGIVING DAY, FRIDAY AFTER THANKSGIVING AND CHRISTMAS DAY.).....$ 45.76 13.27

POWER EQUIPMENT OPERATORS, HEAVY AND HIGHWAY CONSTRUCTION: GROUP 2 - 35 TON CRANES & ABOVE, DERRICKS, CONCRETE BOOM PUMP, DRILL RIGS (+50,000 LBS TORQUE), MOLE, MECHANIC. (PAID HOLIDAYS: NEW YEARS DAY, INAUGURAL DAY, DECORATION DAY, INDEPENDENCE DAY, LABOR DAY, MARTIN LUTHER KING'S BIRTHDAY, VETERANS' DAY, THANKSGIVING DAY, FRIDAY AFTER THANKSGIVING AND CHRISTMAS DAY.).....$ 43.44 13.27

POWER EQUIPMENT OPERATORS, HEAVY AND HIGHWAY CONSTRUCTION: GROUP 3 - CRANES, HOISTS, DRILL RIGS (UNDER 50,000 LBS TORQUE), TIE BACK MACHINES, PAVING MIXERS, TUNNEL SHOVELS, BATCH PLANTS, SHIELDS, TUNNEL MINING MACHINES, DRAGLINES, MUCKING MACHINES, GRADERS IN TUNNELS, PILE DRIVING ENGINES, WELDER, HORIZONTAL DIRECTIONAL DRILL OPERATOR, TUG BOATS. (PAID HOLIDAYS: NEW YEARS DAY, INAUGURAL DAY, DECORATION DAY, INDEPENDENCE DAY, LABOR DAY, MARTIN LUTHER KING'S BIRTHDAY, VETERANS' DAY, THANKSGIVING DAY, FRIDAY AFTER THANKSGIVING AND CHRISTMAS DAY.).....$ 40.73 13.27

POWER EQUIPMENT OPERATORS, HEAVY AND HIGHWAY CONSTRUCTION: GROUP 4 - FRONT END LOADERS, BOOM TRUCKS, BACKHOES, EXCAVATORS, GRADALLS, POWER DRIVEN WHEEL SCOOPS & SCRAPERS, BLADE GRADERS, MOTOR GRADERS, BULLDOZERS, TRENCHING MACHINES, BALLAST REGULATOR,HOE RAM, LOCOMOTIVE (STANDARD, NARROW GAUGE, TUGGERS). (PAID HOLIDAYS: NEW YEARS DAY, INAUGURAL DAY, DECORATION DAY, INDEPENDENCE DAY, LABOR DAY, MARTIN LUTHER KING'S BIRTHDAY, VETERANS' DAY, THANKSGIVING DAY, FRIDAY AFTER THANKSGIVING AND CHRISTMAS DAY.).....$ 36.31 13.27

POWER EQUIPMENT OPERATORS, HEAVY AND HIGHWAY CONSTRUCTION: GROUP 5 - BOILERS (SKELTON), ASPHALT SPREADERS, BULLFLOAT FINISHING MACHINES, CONCRETE FINISHING MACHINES, CONCRETE SPREADERS,CONCRETE MIXER, CONCRETE PUMP, WELL POINTS, HYDRAULIC PUMPS, ELEVATORS, FREEZE UNIITS, TUNNEL MOTORMAN OR DINKY OPERATOR, CONVEYORS, GROUT PUMP, FIREMAN, ULTRA HIGH PRESSURE WATER JET CUTTING TOOL SYSTEM OPERATOR/MECHANIC, HORIZONTAL DIRECTIONAL DRILL LOCATOR, SKID STEERS (FINE GRADING), HIGH LIFTS (LULL TYPE LIFTS). (PAID HOLIDAYS: NEW YEARS DAY, INAUGURAL DAY, DECORATION DAY, INDEPENDENCE DAY, LABOR DAY, MARTIN LUTHER KING'S BIRTHDAY, VETERANS' DAY, THANKSGIVING DAY, FRIDAY AFTER THANKSGIVING AND CHRISTMAS DAY.).....$ 31.09 13.27

POWER EQUIPMENT OPERATORS, HEAVY AND HIGHWAY CONSTRUCTION: GROUP 6 - FORK LIFTS, DITCH WITCH, BOBCAT, SKID STEER, SPACE HEATERS, SWEEPERS, ASSISTANT ENGINEERS, OILERS, SERVICE UNIT EQUIPMENT, ROLLER. (PAID HOLIDAYS: NEW YEARS DAY, INAUGURAL DAY, DECORATION DAY, INDEPENDENCE DAY, LABOR DAY, MARTIN LUTHER KING'S BIRTHDAY, VETERANS' DAY, THANKSGIVING DAY, FRIDAY AFTER THANKSGIVING AND CHRISTMAS DAY.).....$ 28.39 13.27

POWER EQUIPMENT OPERATORS, HEAVY AND HIGHWAY CONSTRUCTION: GROUP 7 - MASTER MECHANIC. (PAID HOLIDAYS: NEW YEARS DAY, INAUGURAL DAY, DECORATION DAY, INDEPENDENCE DAY, LABOR DAY, MARTIN LUTHER KING'S BIRTHDAY, VETERANS' DAY, THANKSGIVING DAY,

FRIDAY AFTER THANKSGIVING AND CHRISTMAS DAY.).....$ 47.18 13.27

ENGI0077-002 06/01/2025

	Rates	Fringes
POWER EQUIPMENT OPERATORS, PAVING AND INCIDENTAL GRADING: GROUP 1 - GRADALL OPERATOR, CRANE.....	$ 37.07	11.17
POWER EQUIPMENT OPERATORS, PAVING AND INCIDENTAL GRADING: GROUP 2 - BOOM TRUCK, MILLING MACHINE, EXCAVATOR, RUBBER TIRE BACKHOE, ASPHALT PAVER, ASPHALT PLANT ENGINEER, MOTOR GRADER, TRACK LOADER, RUBBER TIRE LOADER, TRACK DOZER, CONCRETE PAVER.....	$ 32.89	11.17
POWER EQUIPMENT OPERATORS, PAVING AND INCIDENTAL GRADING: GROUP 3 - BROOM TRUCK, ASPHALT ROLLER.....	$ 28.09	11.17
POWER EQUIPMENT OPERATORS, PAVING AND INCIDENTAL GRADING: GROUP 4 - AIR COMPRESSOR, GRADE ROLLERS....	$ 25.14	11.17
POWER EQUIPMENT OPERATORS, PAVING AND INCIDENTAL GRADING: GROUP 5 - MECHANIC.....	$ 37.93	10.97

ENGI0077-003 07/01/2025

	Rates	Fringes
POWER EQUIPMENT OPERATORS, SEWER, GAS AND WATER LINE CONSTRUCTION: GROUP 1 - CRANES 50 TON AND ABOVE. (PAID HOLIDAYS: NEW YEAR'S DAY, INAUGURAL DAY, WASHINGTON'S BIRTHDAY, MEMORIAL DAY, INDEPENDENCE DAY, LABOR DAY, THANKSGIVING DAY, DAY AFTER THANKSGIVING AND CHRISTMAS DAY).....	$ 41.40	11.55
POWER EQUIPMENT OPERATORS, SEWER, GAS AND WATER LINE CONSTRUCTION: GROUP 2 - CRANES UNDER 50 TON CAPACITY, BOOM TRUCKS. (PAID HOLIDAYS: NEW YEAR'S DAY, INAUGURAL DAY, WASHINGTON'S BIRTHDAY, MEMORIAL DAY, INDEPENDENCE DAY, LABOR DAY, THANKSGIVING DAY, DAY AFTER THANKSGIVING AND CHRISTMAS DAY).....	$ 35.00	11.55
POWER EQUIPMENT OPERATORS, SEWER, GAS AND WATER LINE CONSTRUCTION: GROUP 3 - GRADALL, LEAD MECHANIC. (PAID HOLIDAYS: NEW YEAR'S DAY, INAUGURAL DAY, WASHINGTON'S BIRTHDAY, MEMORIAL DAY, INDEPENDENCE DAY, LABOR DAY, THANKSGIVING DAY, DAY AFTER THANKSGIVING AND CHRISTMAS DAY).....	$ 33.80	11.55
POWER EQUIPMENT OPERATORS, SEWER, GAS AND WATER LINE CONSTRUCTION: GROUP 4 - EXCAVATORS, BACKHOES, FRONT-END LOADERS, FORK LIFT/LULL, BULLDOZERS, MOTOR GRADERS, MECHANIC 1, HYDRAULIC TAMPER AND HOE PACK, PAVING MIXERS, PILE DRIVING ENGINES, BATCH PLANT, CONCRETE PUMPS, LOW-BOY DRIVER, LUBE TRUCK. (PAID HOLIDAYS: NEW YEAR'S DAY, INAUGURAL DAY, WASHINGTON'S BIRTHDAY, MEMORIAL DAY, INDEPENDENCE DAY, LABOR DAY, THANKSGIVING DAY, DAY AFTER THANKSGIVING AND CHRISTMAS DAY).....	$ 33.26	11.55
POWER EQUIPMENT OPERATORS, SEWER, GAS AND WATER LINE CONSTRUCTION: GROUP 5 - KNUCKLE BOOM, TRENCHING MACHINE, WELL DRILLING MACHINES, CONCRETE MIXERS, ASSISTANT MECHANIC, MINI EXCAVATOR UNDER 10,000 LBS. GROSS WEIGHT. (PAID HOLIDAYS: NEW YEAR'S DAY, INAUGURAL DAY, WASHINGTON'S BIRTHDAY, MEMORIAL DAY, INDEPENDENCE DAY, LABOR DAY, THANKSGIVING DAY, DAY AFTER THANKSGIVING AND CHRISTMAS DAY).....	$ 31.16	11.55
POWER EQUIPMENT OPERATORS, SEWER, GAS AND WATER LINE CONSTRUCTION: GROUP 6 - OILER, DUMP TRUCK, SKID STEER/BOBCAT, ROLLERS. (PAID HOLIDAYS: NEW YEAR'S DAY, INAUGURAL DAY, WASHINGTON'S BIRTHDAY, MEMORIAL DAY, INDEPENDENCE DAY, LABOR DAY, THANKSGIVING DAY, DAY AFTER THANKSGIVING AND		

CHRISTMAS DAY).....$ 25.89 11.55

IRON0005-005 06/01/2024

	Rates	Fringes
IRONWORKER, STRUCTURAL AND ORNAMENTAL.....	$ 37.86	25.86

IRON0005-012 05/01/2024

	Rates	Fringes
IRONWORKER, REINFORCING.....	$ 31.88	23.78

LABO0011-003 06/01/2025

	Rates	Fringes
LABORERS, HEAVY AND HIGHWAY AND SEWER & WATER LINES CONSTRUCTION: GROUP 1 - CARLAODERS, CHOKER SETTER, CONCRETE CREWMAN, CRUSHED FEEDER, DEMOLITION LABORERS, INCLUDING SALVAGING ALL MATERIAL, LOADING, CLEANING UP, WRECKING, DUMPMENT, FLAGMENT, FENCE ERECTOR AND INSTALLER (OTHER THAN CHAIN LINK), INCLUDING INSTALLATION AND ERECTION OF FENCE, GUARD RAILS, MEDIAL RAILS, REFERENCE POSTS, GUIDE POSTS AND RIGHT-OF-WAY MARKERS, FORM STRIPPERS, GENERAL LABORERS, RAILROAD TRACK LABORERS, RIPRAP MAN, SCALE MAN, STAKE JUMPER, STRUCTURE MOVER, INCLUDES FOUNDATION, SEPARATION, PREPARATION, CRIBBING, SHORING, JACKING AND UNLOADING OF STRUCTURES, WATER NOZZLEMAN, TIMBER BUCKER AND FALLER, TRUCK LOADER, WATER BOYS, TOOL ROOM MEN.....	$ 33.25	8.70
LABORERS, HEAVY AND HIGHWAY AND SEWER & WATER LINES CONSTRUCTION: GROUP 2 - COMBINED AIR AND WATER NOZZLEMAN, CEMENT HANDLER, DOPE POT FIREMAN (NONMECHANICAL), FORM CLEANING MACHINE, MECHANICAL RAILROAD EQUIPMENT (INCLUDES SPIKER, PULLER, TILE CLEANER, TAMPER, PIPE WRAPPER, POWER DRIVEN WHEELBARROWS, OPERATORS OF HAND DERRICKS, TOWMASTERS, SCOOTSCRETES, BUGGYMOBILES, AND SIMILAR EQUIPMENT), TAMPER OR RAMMER OPERATOR, TRESTLE SCAFFOLD BUILDERS OVER ONE TIER HIGH, POWER TOOL OPERATOR (GAS, ELECTRIC, OR PNEUMATIC), SANDBLAST OR GUNNITE TAILHOSE MAN, SCAFFOLD ERECTOR (STEEL OR WOOD), VIBRATOR OPERATOR (UP TO 4 FEET), ASPHALT CUTTER, MORTAR MEN, SHORER AND LAGGER, CREOSOTE MATERIAL HANDLER, CORROSIVE ENAMEL OR EQUAL, PAVER BREAKER AND JACKHAMMER OPERATORS.....	$ 34.27	8.70
LABORERS, HEAVY AND HIGHWAY AND SEWER & WATER LINES CONSTRUCTION: GROUP 3 - MULTI-SECTION PIPE LAYER, NON-METALLIC CLAY AND CONCRETE PIPE LAYER (INCLUDING CAULKER, COLLARMAN, JOINTER, RIGGER AND JACKER, THERMAL WELDER AND CORRUGATED METAL CULVERT PIPE LAYER.....	$ 34.27	8.70
LABORERS, HEAVY AND HIGHWAY AND SEWER & WATER LINES CONSTRUCTION: GROUP 4 - ASPHALT BLOCK PNEUMATIC CUTTER, ASPHALT ROLLER, WALKER, CHAINSAW OPERATOR WITH ATTACHMENT, CONCRETE SAW (WALKING), HIGH SCALERS, JACKHAMMER OPERATOR *USING OVER 6 FEET OF STEEL), VIBRATORY OPERATOR (4 FEET AND OVER), WELL POINT INSTALLER, AIR TRAC OPERATOR.....	$ 34.32	8.70
LABORERS, HEAVY AND HIGHWAY AND SEWER & WATER LINES CONSTRUCTION: GROUP 5 - ASPHALT SCREEDER, BIG DRILLS, CUT OF THE HOLE DRILLS (1 1/2"" PISTON OR LARGER), DOWN THE HOLE DRILLS (3 1/2"" PISTON OR LARGER) GUNNITE OR SANDBLASTER NOZZLEMAN, ASPHALT		

RAKER, ASPHALT TAMPER, FORM SETTER, DEMOLITION
TORCH OPERATOR, SHOTCRETE NOZZLEMEN AND POTMAN.....$ 35.00 8.70
LABORERS, HEAVY AND HIGHWAY AND SEWER & WATER LINES
CONSTRUCTION: GROUP 6 - POWDERMAN, MASTER FORM
SETTERS.....$ 35.93 8.70
LABORERS, HEAVY AND HIGHWAY AND SEWER & WATER LINES
CONSTRUCTION: GROUP 7 - BRICK PAVER (ASPHALT BLOCK
PAVER, ASPHALT BLOCK SAWMAN, ASPHALT BLOCK GRINDER,
HASTINGS BLOCK OR SIMILAR TYPE).....$ 36.81 8.70
LABORERS, HEAVY AND HIGHWAY AND SEWER & WATER LINES
CONSTRUCTION: GROUP 8 - LICENSED POWDERMEN.....$ 37.95 8.70

LABO0011-004 06/01/2025

	Rates	Fringes
LABORERS:, SKILLED ASBESTOS ABATEMENT LABORERS (HAZARDOUS WASTE REMOVAL, EXCEPT ON MECHANICAL SYSTEMS: PREPARATION FOR, REMOVING AND ENCAPSULATION OF HAZARDOUS MATERIALS FROM NON-MECHANICAL SYSTEMS)	$ 32.25	8.70
LABORERS:, SKILLED TOXIC AND HAZARDOUS WASTE REMOVAL LABORERS (HAZARDOUS WASTE REMOVAL, EXCEPT ON MECHANICAL SYSTEMS: PREPARATION FOR, REMOVING AND ENCAPSULATION OF HAZARDOUS MATERIALS FROM NON-MECHANICAL SYSTEMS)	$ 32.25	8.70

LABO0011-005 06/01/2025

	Rates	Fringes
LABORERS: TUNNEL, RAISE, & SHAFT (FREE AIR) FOR HEAVY AND SEWER AND WATER LINES CONSTRUCTION, GROUP 1 - BRAKEMAN, BULL GANG, DUMPER, TRACKMEN, CONCRETE MAN	$ 34.41	8.70
LABORERS: TUNNEL, RAISE, & SHAFT (FREE AIR) FOR HEAVY AND SEWER AND WATER LINES CONSTRUCTION, GROUP 2 - CHUCK TENDER, POWDERMEN IN PRIME HOUSE, FORM SETTERS AND MOVERS, NIPPERS, CABLEMAN, HOUSEMAN, GROUTMAN, BELL OR SIGNALMAN, TOP OR BOTTOM VIBRATORY OPERATOR	$ 35.48	8.70
LABORERS: TUNNEL, RAISE, & SHAFT (FREE AIR) FOR HEAVY AND SEWER AND WATER LINES CONSTRUCTION, GROUP 3 - MINERS, RE-BAR UNDERGROUND, CONCRETE OR GUNNITE NOZZLEMEN, POWDERMEN, TIMBERMEN AND RE-TIMBERMEN, WOOD STEEL INCLUDING LINER PLATE OR OTHER SUPPORT, MATERIAL MOTORMAN, CAULKERS, DIAMOND DRILL OPERATORS, RIGGERS, CEMENT FINISHERS-UNDERGROUND, WELDERS AND BURNERS, SHIELD DRIVER, AIR TRAC OPERATOR, SHOT CRETE NOZZLEMAN AND POTMAN	$ 38.17	8.70
LABORERS: TUNNEL, RAISE, & SHAFT (FREE AIR) FOR HEAVY AND SEWER AND WATER LINES CONSTRUCTION, GROUP 4 - MUCKING MACHINE OPERATOR (AIR)	$ 39.29	8.70

LABO0011-006 06/01/2025

	Rates	Fringes
LABORERS: TUNNEL, RAISE AND SHAFT (COMPRESSED AIR) FOR HEAVY CONSTRUCTION ONLY, POUNDS (1-14) AND HOURS (7)	$ 44.04	8.70
LABORERS: TUNNEL, RAISE AND SHAFT (COMPRESSED AIR) FOR HEAVY CONSTRUCTION ONLY, POUNDS (14-18) AND HOURS (6)	$ 51.82	8.70

LABO0011-007 09/01/2025

	Rates	Fringes

LABORERS: ASPHALT RAKER & CONCRETE SAW OPERATOR (PAVING AND INCIDENTAL GRADING).....$ 24.30 8.74
LABORERS: ASPHALT TAMPER & CONCRETE SHOVELER (PAVING AND INCIDENTAL GRADING).....$ 23.86 8.74
LABORERS: JACK HAMMER (PAVING AND INCIDENTAL GRADING).....$ 23.89 8.74
LABORERS: LABORER (PAVING AND INCIDENTAL GRADING)...$ 23.06 8.74
LABORERS: SAND SETTER & FORM SETTER (PAVING AND INCIDENTAL GRADING).....$ 25.10 8.74
LABORERS: ASPHALT SHOVELER (PAVING AND INCIDENTAL GRADING).....$ 23.27 8.74

LABO0011-008 06/01/2025

	Rates	Fringes
LABORERS: BRICK MASONRY WORK (MASON TENDERS).....	$ 24.31	8.70
LABORERS: BRICK MASONRY WORK (SCAFFOLD BUILDERS, MORTARMEN).....	$ 24.96	8.70

MARB0002-003 04/27/2025

	Rates	Fringes
MARBLE & STONE MASON (INCLUDES POINTING, CAULKING AND CLEANING OF ALL TYPES OF MASONRY, BRICK, STONE AND CEMENT STRUCTURES).....	$ 45.65	21.21

MARB0003-001 04/27/2025

	Rates	Fringes
MOSAIC & TERRAZZO WORKER, TILE LAYER.....	$ 34.34	14.20

MARB0003-004 04/27/2025

	Rates	Fringes
MARBLE, TILE & TERRAZZO FINISHER.....	$ 28.85	12.55

PAIN0051-001 06/01/2025

	Rates	Fringes
PAINTERS: COMMERCIAL AND MOLD REMEDIATION, PAINTERS, WALLCOVERS AND DRYWALL FINISHERS.....	$ 29.16	11.86
PAINTERS: ALL INDUSTRIAL WORK.....	$ 34.30	12.98
PAINTERS: BRIDGES, HEAVY HIGHWAY, LEAD ABATEMENT AND FLAME/THERMAL SPRAY.....	$ 42.93	13.77
METAL POLISHING AND REFINISHING.....	$ 28.46	11.56

PLAS0891-001 03/01/2025

	Rates	Fringes
CEMENT MASONS: (HEAVY CONSTRUCTION ONLY).....	$ 30.50	14.23

PLAS0891-002 06/01/2025

	Rates	Fringes
CEMENT MASONS: CEMENT MASONS (PAVING & INCIDENTAL GRADING).....	$ 23.50	9.75
CEMENT MASONS: CONCRETE SAW OPERATORS (PAVING & INCIDENTAL GRADING).....	$ 23.50	9.75
CEMENT MASONS: FORM SETTERS (PAVING & INCIDENTAL GRADING).....	$ 23.50	9.75

PLUM0005-001 08/01/2025

	Rates	Fringes
PLUMBERS (PAID HOLIDAYS: LABOR DAY, VETERANS' DAY,		

THANKSGIVING DAY AND THE DAY AFTER THANKSGIVING, CHRISTMAS DAY, NEW YEAR'S DAY, MARTIN LUTHER KING'S BIRTHDAY, MEMORIAL DAY AND THE FOURTH OF JULY.).....$ 53.30 23.71

PLUM0602-005 08/01/2025

	Rates	Fringes
STEAMFITTER, REFRIGERATION & AIR CONDITIONING MECHANIC (PAID HOLIDAYS: NEW YEAR'S DAY, MARTIN LUTHER KING'S BIRTHDAY, MEMORIAL DAY, INDEPENDENCE DAY, LABOR DAY, VETERANS DAY, THANKSGIVING DAY AND THE DAY AFTER THANKSGIVING AND CHRISTMAS DAY).....	$ 55.00	24.46

SHEE0100-001 11/01/2025

	Rates	Fringes
SHEET METAL WORKER (PAID HOLIDAYS: NEW YEAR'S DAY, MARTIN LUTHER KING'S BIRTHDAY, MEMORIAL DAY, INDEPENDENCE DAY, LABOR DAY, VETERANS DAY, THANKSGIVING DAY AND CHRISTMAS DAY).....	$ 53.42	23.20

TEAM0639-001 06/01/2025

	Rates	Fringes
TRUCK DRIVERS: HEAVY & HIGHWAY CONSTRUCTION - TRACTOR TRAILER, LOW BOY (VACATION: EMPLOYEES WILL RECEIVE ONE (1) WEEK'S PAID VACATION AFTER ONE (1) YEAR OF SERVICE.).....	$ 33.75	7.30
TRUCK DRIVERS: HEAVY & HIGHWAY CONSTRUCTION - TRUCK DRIVERS (VACATION: EMPLOYEES WILL RECEIVE ONE (1) WEEK'S PAID VACATION AFTER ONE (1) YEAR OF SERVICE.).....	$ 31.75	7.30

TEAM0639-005 06/01/2025

	Rates	Fringes
TRUCK DRIVERS: PAVING & INCIDENTAL GRADING: ALL PAVING PROJECTS WHERE THE GRADING IS INCIDENTAL TO THE PAVING A. VACATION: EMPLOYEES WILL RECEIVE ONE (1) WEEK'S PAID VACATION AFTER ONE (1) YEAR OF SERVICE.....	$ 31.75	7.30

WELDERS - Receive rate prescribed for craft performing operation to which welding is incidental.

==========

Note: Executive Order (EO) 13706, Establishing Paid Sick Leave for Federal Contractors applies to all contracts subject to the Davis-Bacon Act for which the contract is awarded (and any solicitation was issued) on or after January 1, 2017. If this contract is covered by the EO, the contractor must provide employees with 1 hour of paid sick leave for every 30 hours they work, up to 56 hours of paid sick leave each year. Employees must be permitted to use paid sick leave for their own illness, injury or other health-related needs, including preventive care; to assist a family member (or person who is like family to the employee) who is ill, injured, or has other health-related needs, including preventive care; or for reasons resulting from, or to assist a family member (or person who is like family to the employee) who is a victim of, domestic violence, sexual assault, or stalking. Additional information on contractor requirements and worker protections under the EO

is available at https://www.dol.gov/agencies/whd/government-contracts.

Note: Executive Order 13658 generally applies to contracts subject to the Davis-Bacon Act that were awarded on or between January 1, 2015 and January 29, 2022, and that have not been renewed or extended on or after January 30, 2022. Executive Order 13658 does not apply to contracts subject only to the Davis-Bacon Related Acts regardless of when they were awarded. If a contract is subject to Executive Order 13658, the contractor must pay all covered workers at least $13.65 per hour (or the applicable wage rate listed on this wage determination, if it is higher) for all hours spent performing on the contract from May 11, 2026, through December 31, 2026. The applicable Executive Order minimum wage rate will be adjusted annually. Additional information on contractor requirements and worker protections under Executive Order 13658 is available at www.dol.gov/whd/govcontracts.

Unlisted classifications needed for work not included within the scope of the classifications listed may be added after award only as provided in the labor standards contract clauses (29CFR 5.5 (a) (1) (iii)).

The body of each wage determination lists the classifications and wage rates that have been found to be prevailing for the type(s) of construction and geographic area covered by the wage determination. The classifications are listed in alphabetical order under rate identifiers indicating whether the particular rate is a union rate (current union negotiated rate), a survey rate, a weighted union average rate, a state adopted rate, or a supplemental classification rate.

Union Rate Identifiers

A four-letter identifier beginning with characters other than SU, UAVG, SA, or SC denotes that a union rate was prevailing for that classification in the survey. Example: PLUM0198-005 07/01/2024. PLUM is an identifier of the union whose collectively bargained rate prevailed in the survey for this classification, which in this example would be Plumbers. 0198 indicates the local union number or district council number where applicable, i.e., Plumbers Local 0198. The next number, 005 in the example, is an internal number used in processing the wage determination. The date, 07/01/2024 in the example, is the effective date of the most current negotiated rate.

Union prevailing wage rates are updated to reflect all changes over time that are reported to WHD in the rates in the collective bargaining agreement (CBA) governing the classification.

Union Average Rate Identifiers

The UAVG identifier indicates that no single rate prevailed for those classifications, but that 100% of the data reported for the classifications reflected union rates. EXAMPLE: UAVG-OH-0010 01/01/2024. UAVG indicates that the rate is a weighted union average rate. OH indicates the State of Ohio. The next number, 0010 in the example, is an internal number used in producing the wage determination. The date, 01/01/2024 in the example, indicates the date the wage determination was updated to reflect the most current union average rate.

A UAVG rate will be updated once a year, usually in January, to reflect a weighted average of the current rates in the collective bargaining agreements on which the rate is based.

Survey Rate Identifiers

The SU identifier indicates that either a single non-union rate prevailed (as defined in 29 CFR 1.2) for this classification in the survey or that the rate was derived by computing a weighted average rate based on all the rates reported in the survey for that classification. As a weighted average rate includes all rates reported in the survey, it may include both union and non-union rates. Example: SUFL2022-007 6/27/2024. SU indicates the rate is a single non-union prevailing rate or a weighted average of survey data for that classification. FL indicates the State of Florida. 2022 is the year of the survey on which these classifications and rates are based. The next number, 007 in the example, is an internal number used in producing the wage determination. The date, 6/27/2024 in the example, indicates the survey completion date for the classifications and rates under that identifier.

SU wage rates typically remain in effect until a new survey is conducted. However, the Wage and Hour Division (WHD) has the discretion to update such rates under 29 CFR 1.6(c)(1).

State Adopted Rate Identifiers

The SA identifier indicates that the classifications and prevailing wage rates set by a state (or local) government were adopted under 29 C.F.R 1.3(g)-(h). Example: SAME2023-007 01/03/2024. SA reflects that the rates are state adopted. ME refers to the State of Maine. 2023 is the year during which the state completed the survey on which the listed classifications and rates are based. The next number, 007 in the example, is an internal number used in producing the wage determination. The date, 01/03/2024 in the example, reflects the date on which the classifications and rates under the SA identifier took effect under state law in the state from which the rates were adopted.

WAGE DETERMINATION APPEALS PROCESS

1) Has there been an initial decision in the matter? This can be:

a) a survey underlying a wage determination
b) an existing published wage determination
c) an initial WHD letter setting forth a position on a wage determination matter
d) an initial conformance (additional classification and rate) determination

On survey related matters, initial contact, including requests for summaries of surveys, should be directed to the WHD Branch of Wage Surveys. Requests can be submitted via email to davisbaconinfo@dol.gov or by mail to:

Branch of Wage Surveys
Wage and Hour Division
U.S. Department of Labor
200 Constitution Avenue, N.W.

Washington, DC 20210

Regarding any other wage determination matter such as conformance decisions, requests for initial decisions should be directed to the WHD Branch of Construction Wage Determinations. Requests can be submitted via email to BCWD-Office@dol.gov or by mail to:

Branch of Construction Wage Determinations
Wage and Hour Division
U.S. Department of Labor
200 Constitution Avenue, N.W.
Washington, DC 20210

2) If an initial decision has been issued, then any interested party (those affected by the action) that disagrees with the decision can request review and reconsideration from the Wage and Hour Administrator (See 29 CFR Part 1.8 and 29 CFR Part 7). Requests for review and reconsideration can be submitted via email to dba.reconsideration@dol.gov or by mail to:

Wage and Hour Administrator
U.S. Department of Labor
200 Constitution Avenue, N.W.
Washington, DC 20210

The request should be accompanied by a full statement of the interested party's position and any information (wage payment data, project description, area practice material, etc.) that the requestor considers relevant to the issue.

3) If the decision of the Administrator is not favorable, an interested party may appeal directly to the Administrative Review Board (formerly the Wage Appeals Board). Write to:

Administrative Review Board
U.S. Department of Labor
200 Constitution Avenue, N.W.
Washington, DC 20210.

==========

END OF GENERAL DECISION"